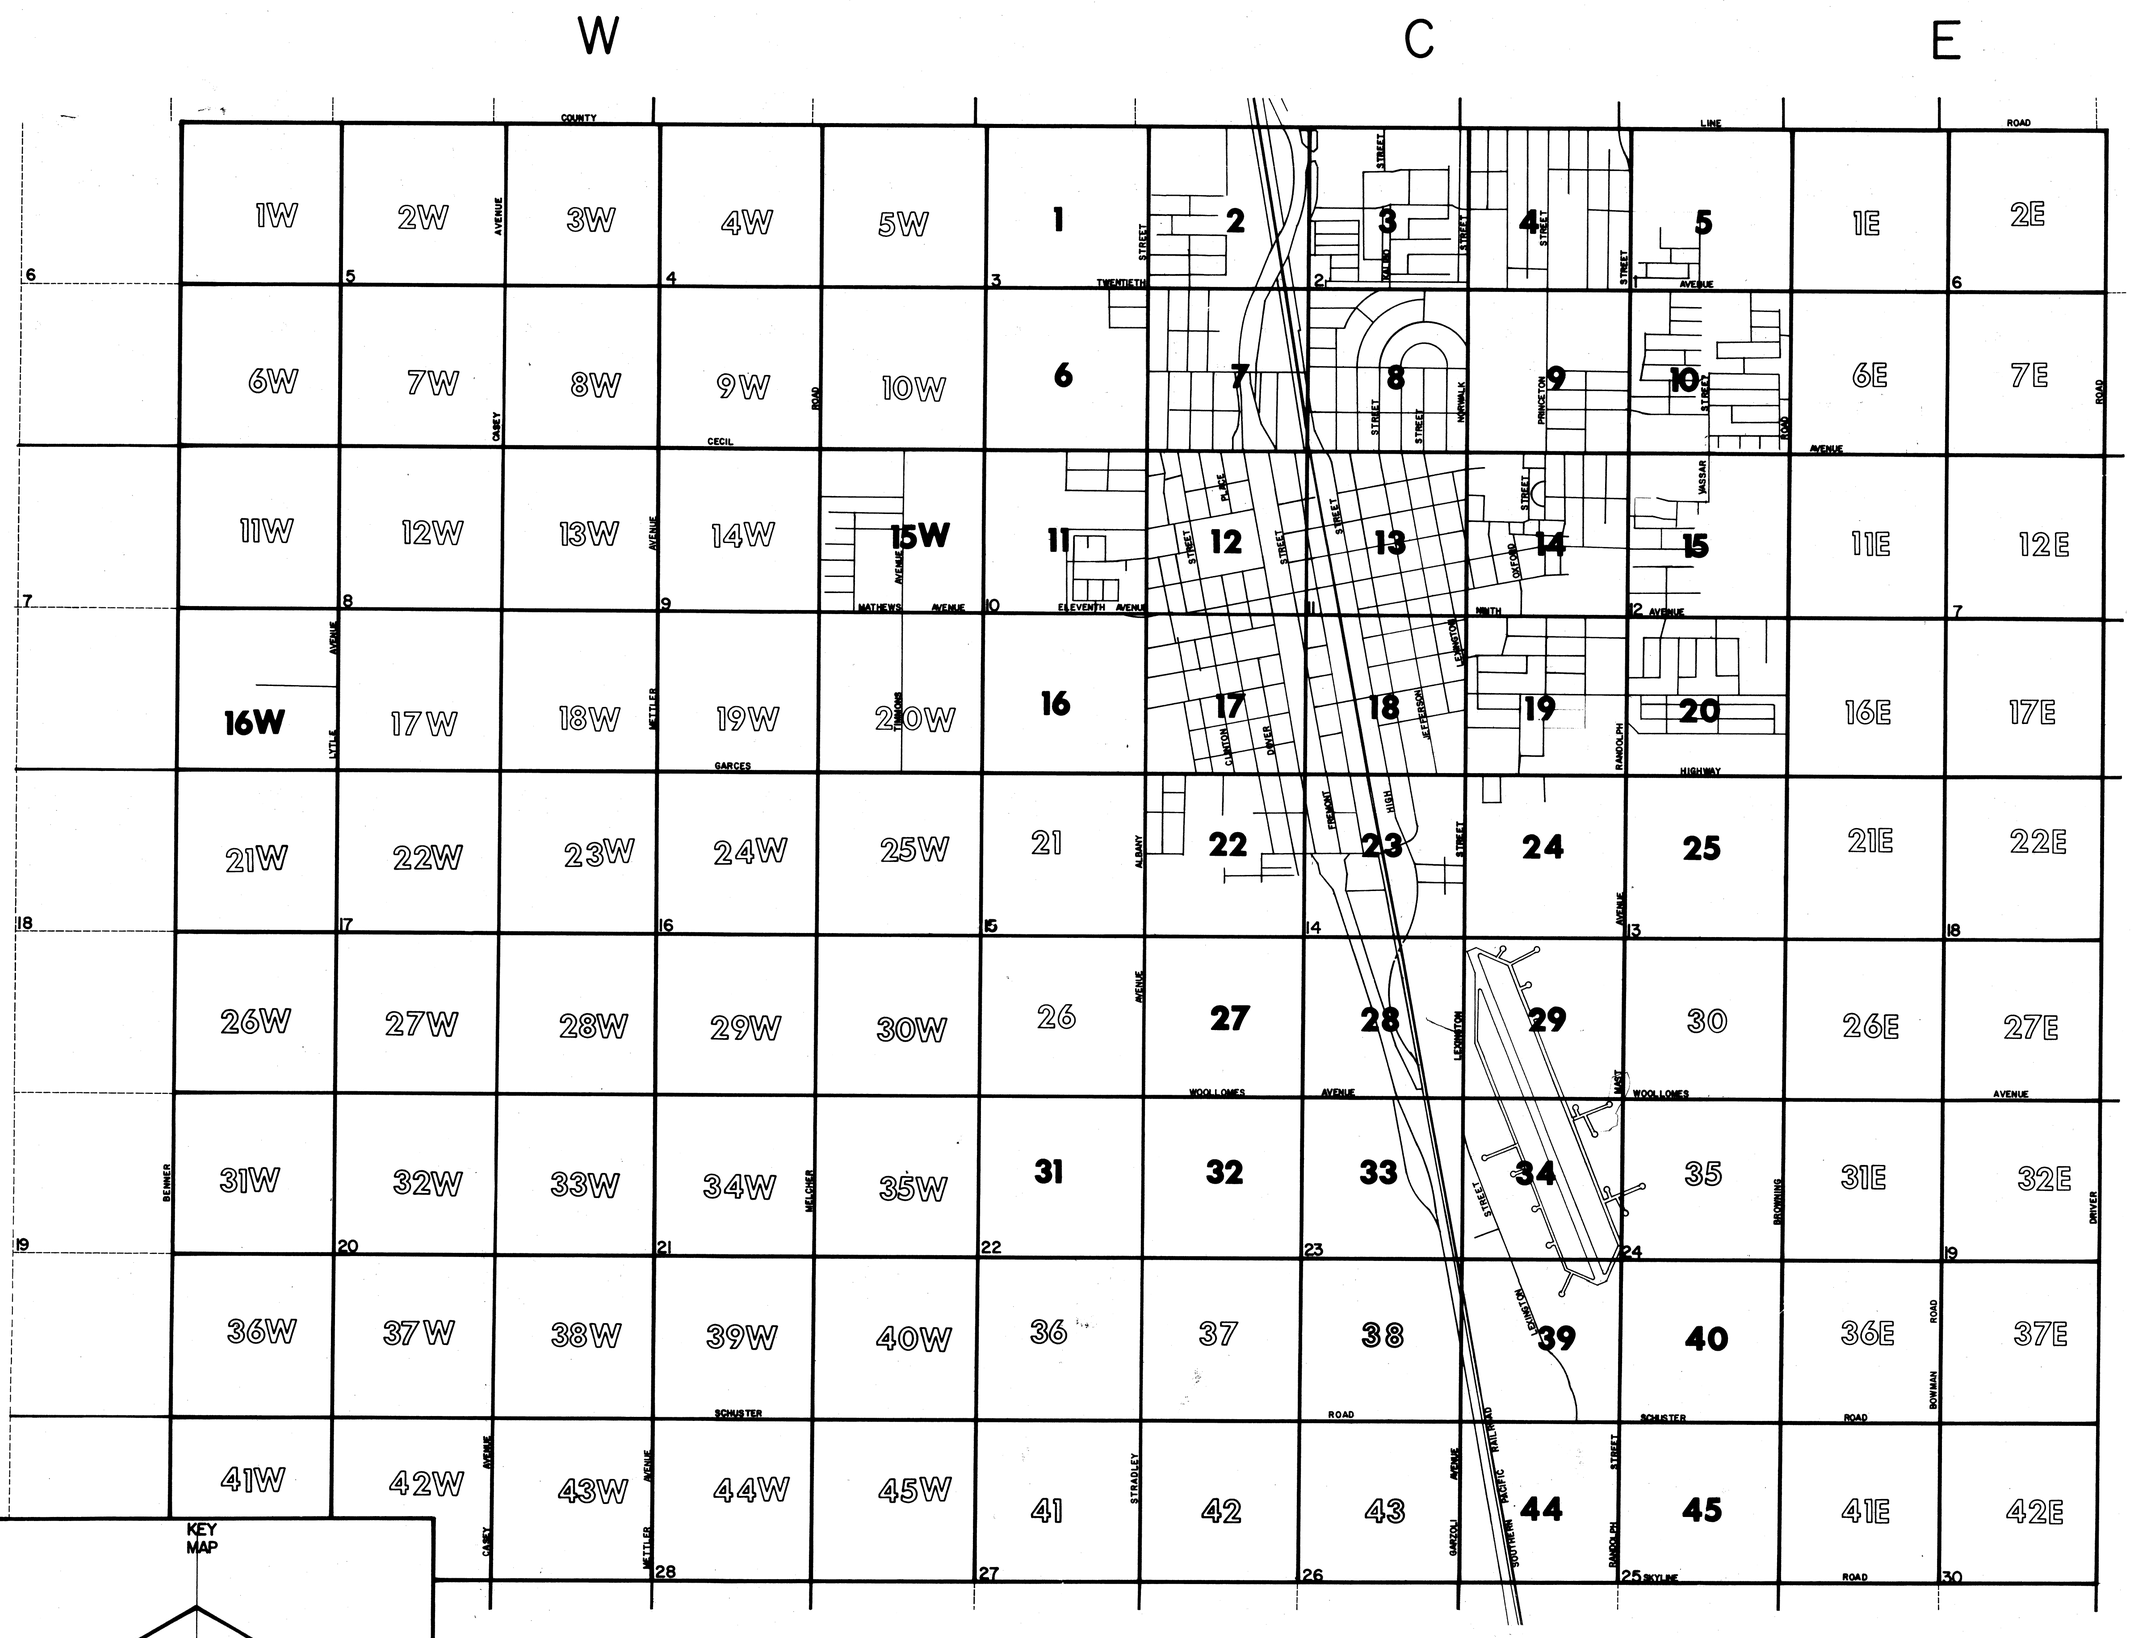

CITY OF DELANO

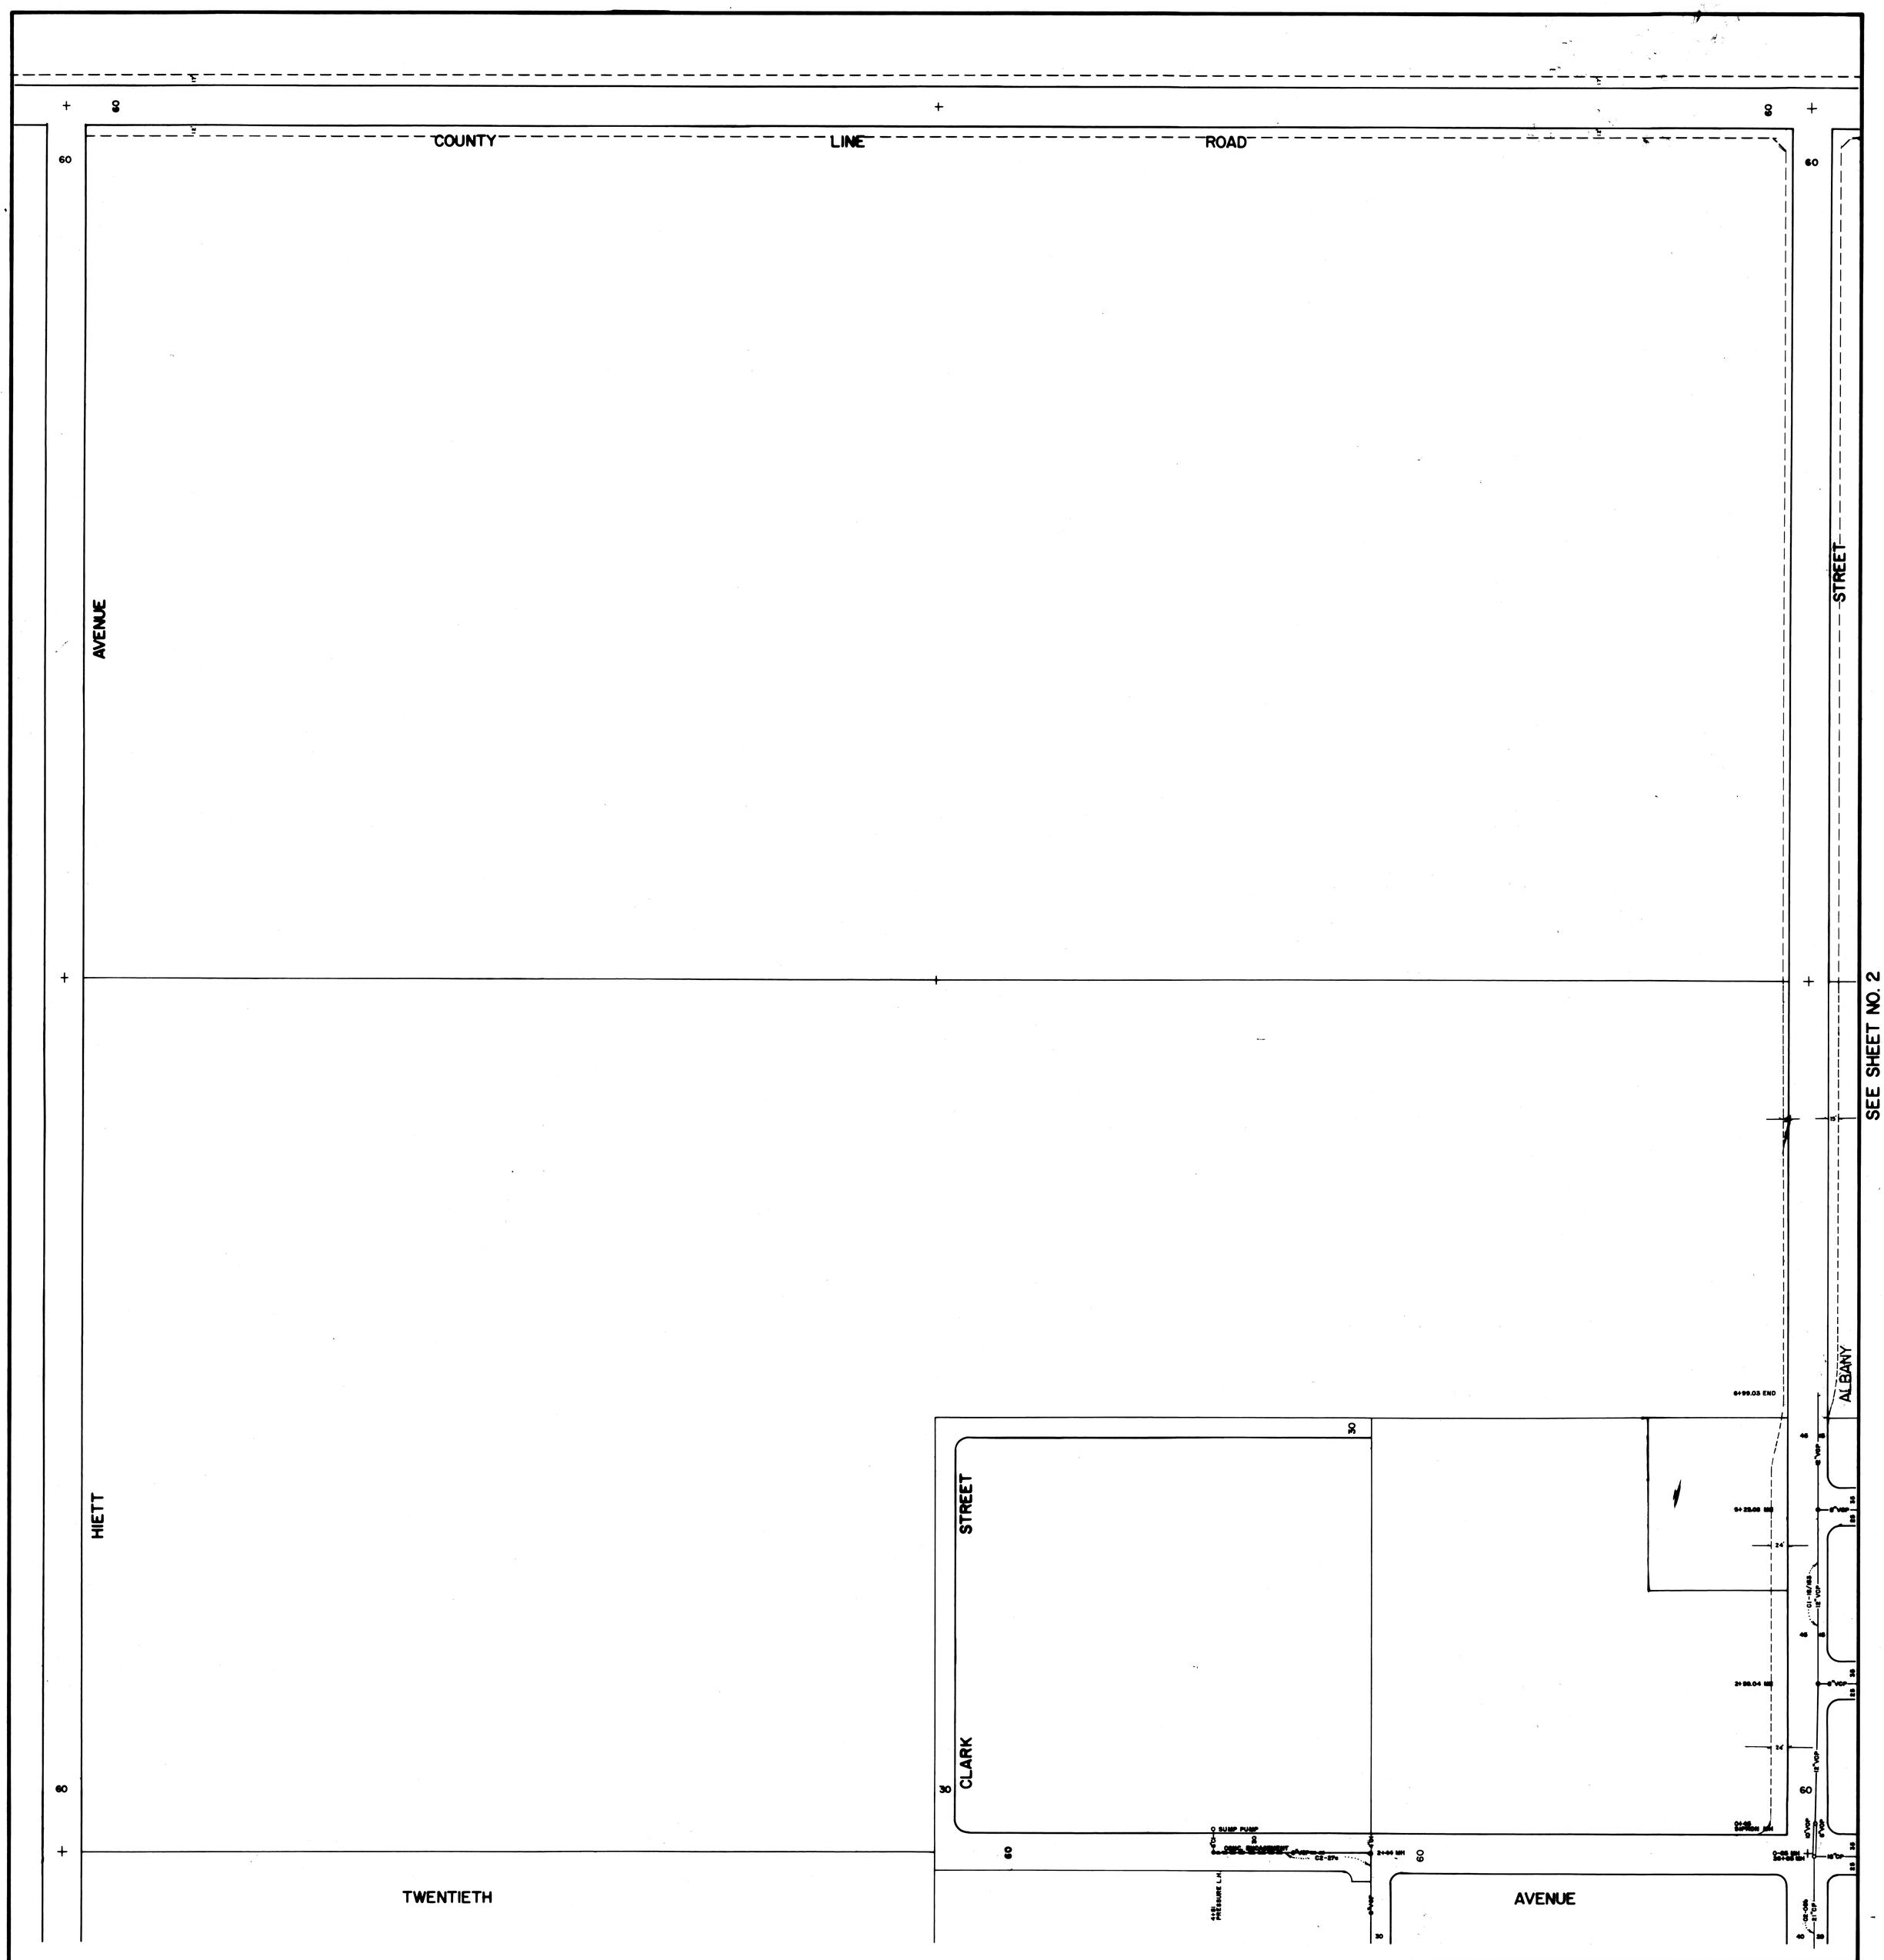
COUNTY LINE ROAD
HIETT AVENUE
ALBANY STREET
CLARK STREET
TWENTIETH AVENUE
SEE SHEET NO. 2
SEE SHEET NO. 6
SUMP PUMP
60
30
24'
CITY OF DELANO
N.E. QUARTER, SEC. 3, T.25S., R.25E.
SANITARY SEWERS
SCALE
1"=100'
1

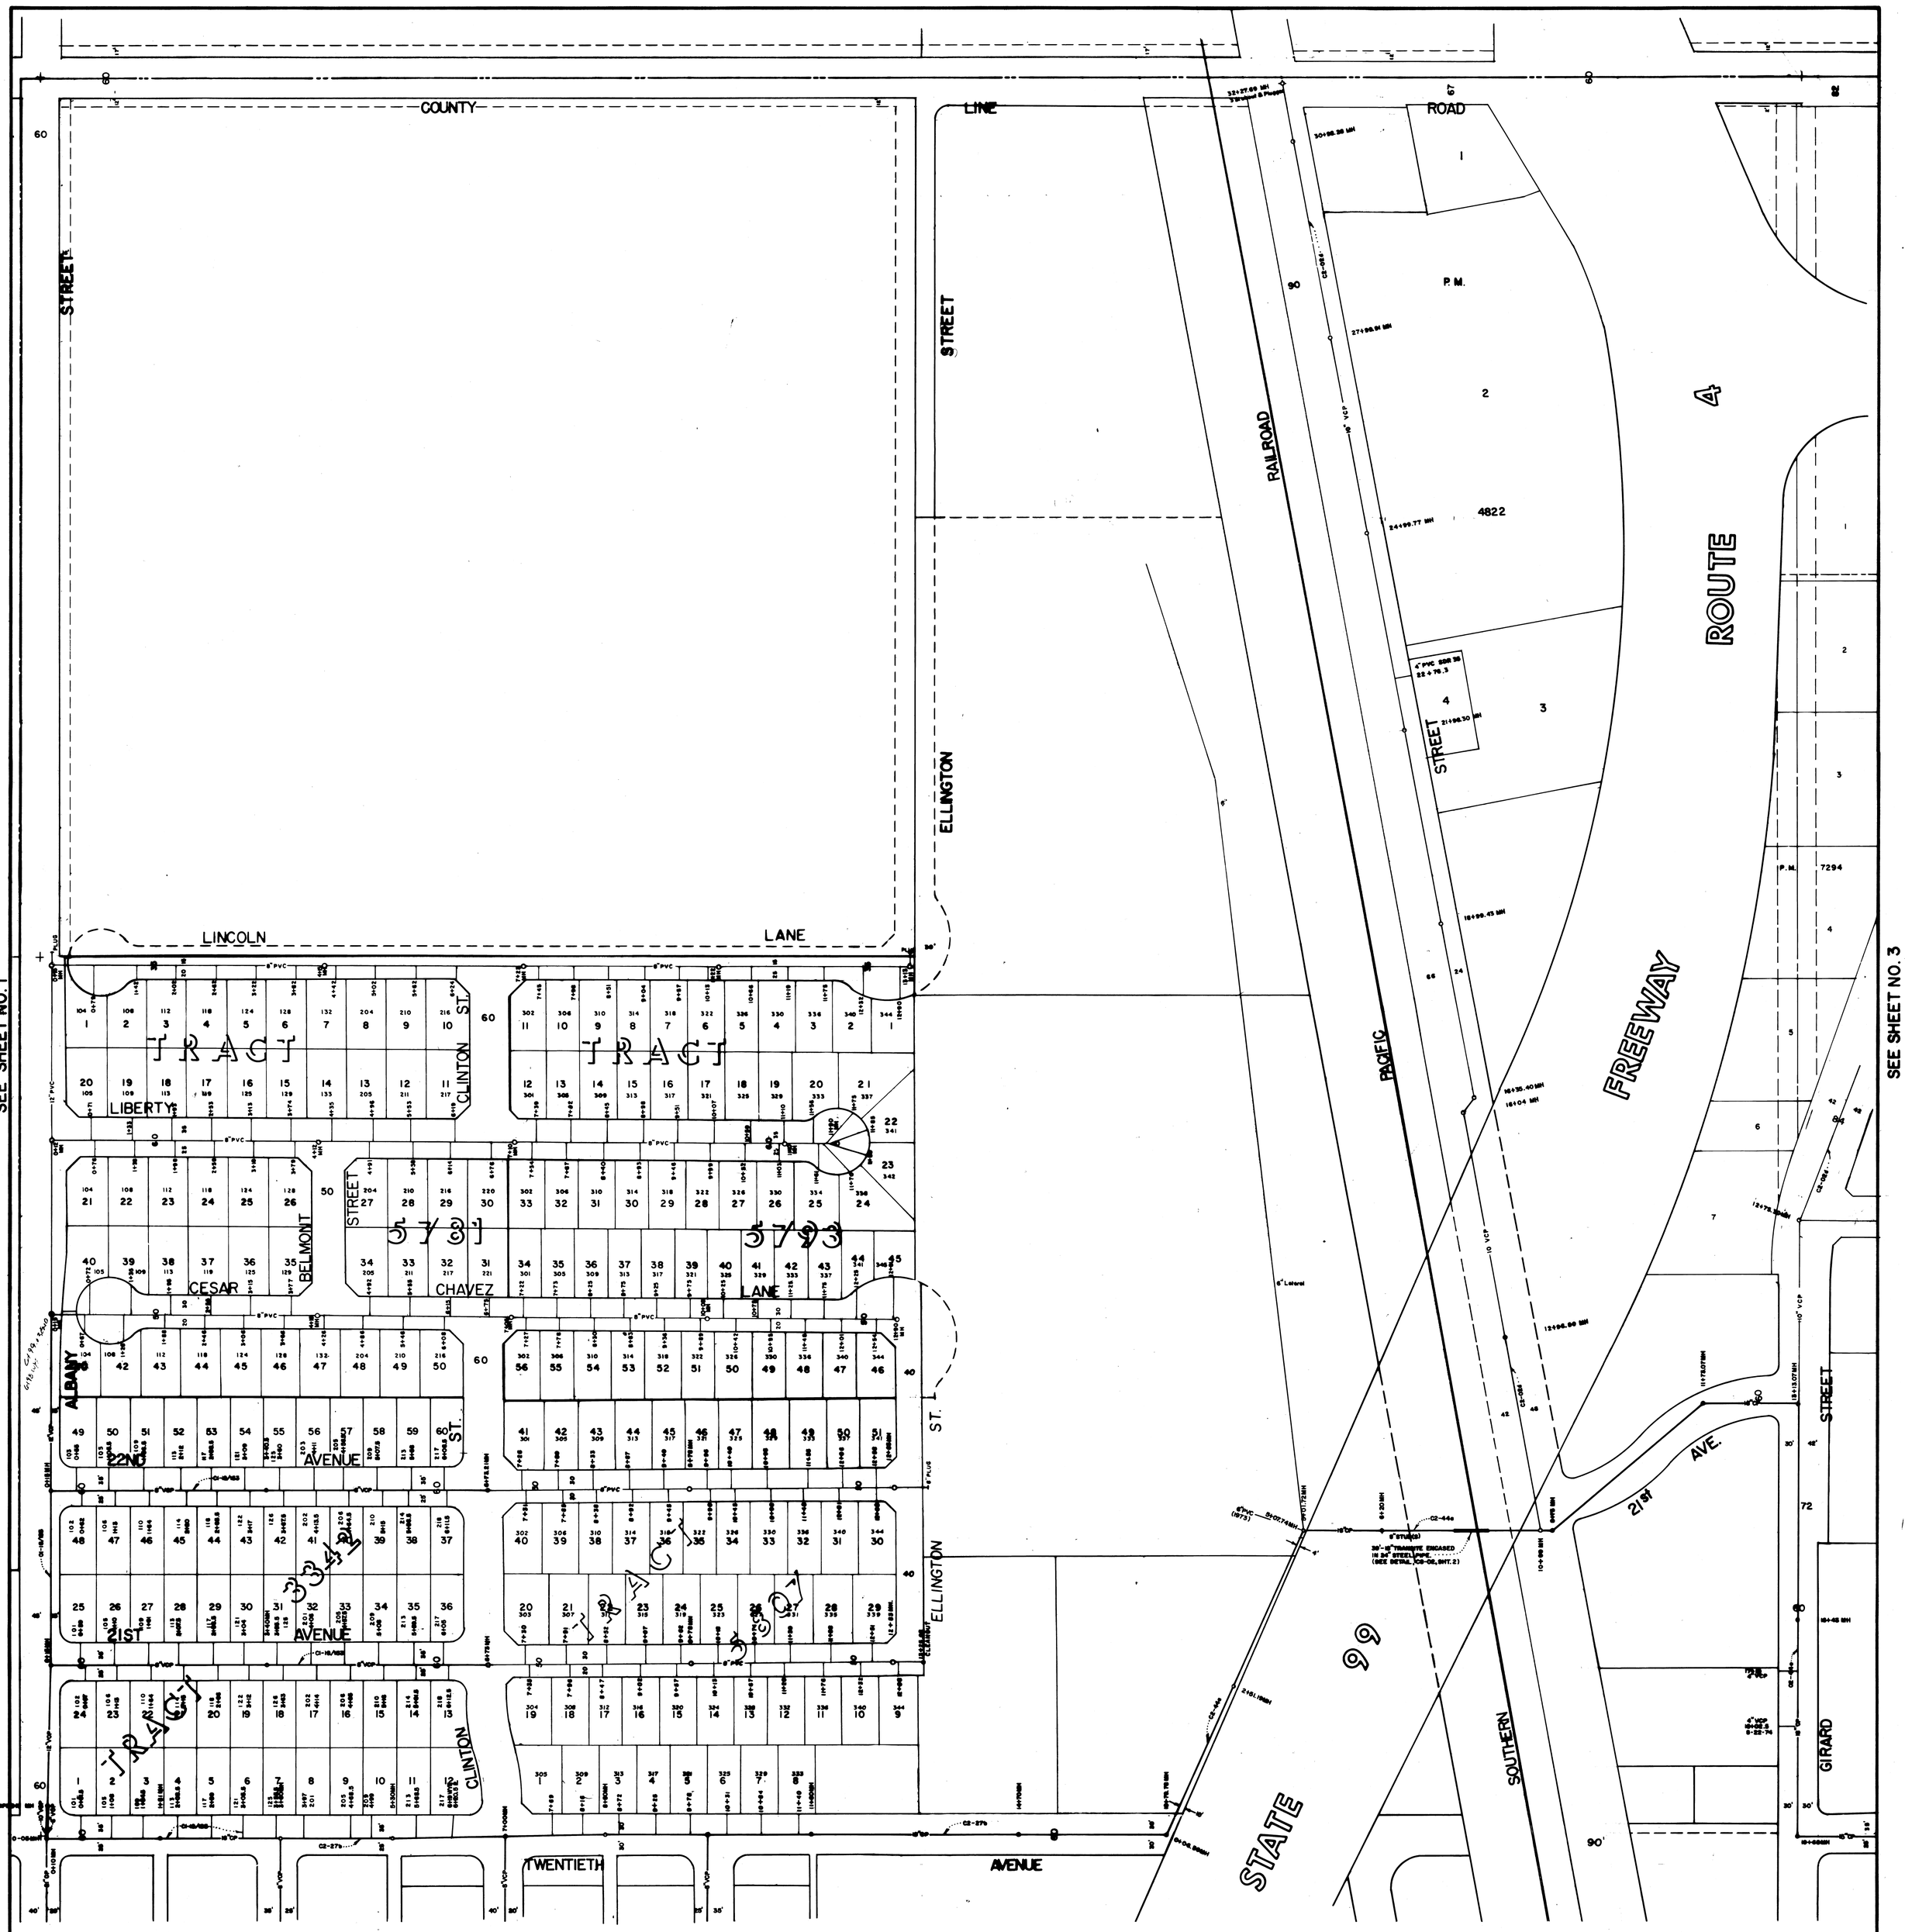

CITY OF DELANO

N.W. QUARTER, SECTION 2, T.25S., R.25 E.

SANITARY SEWERS

SCALE 1" = 100'

2

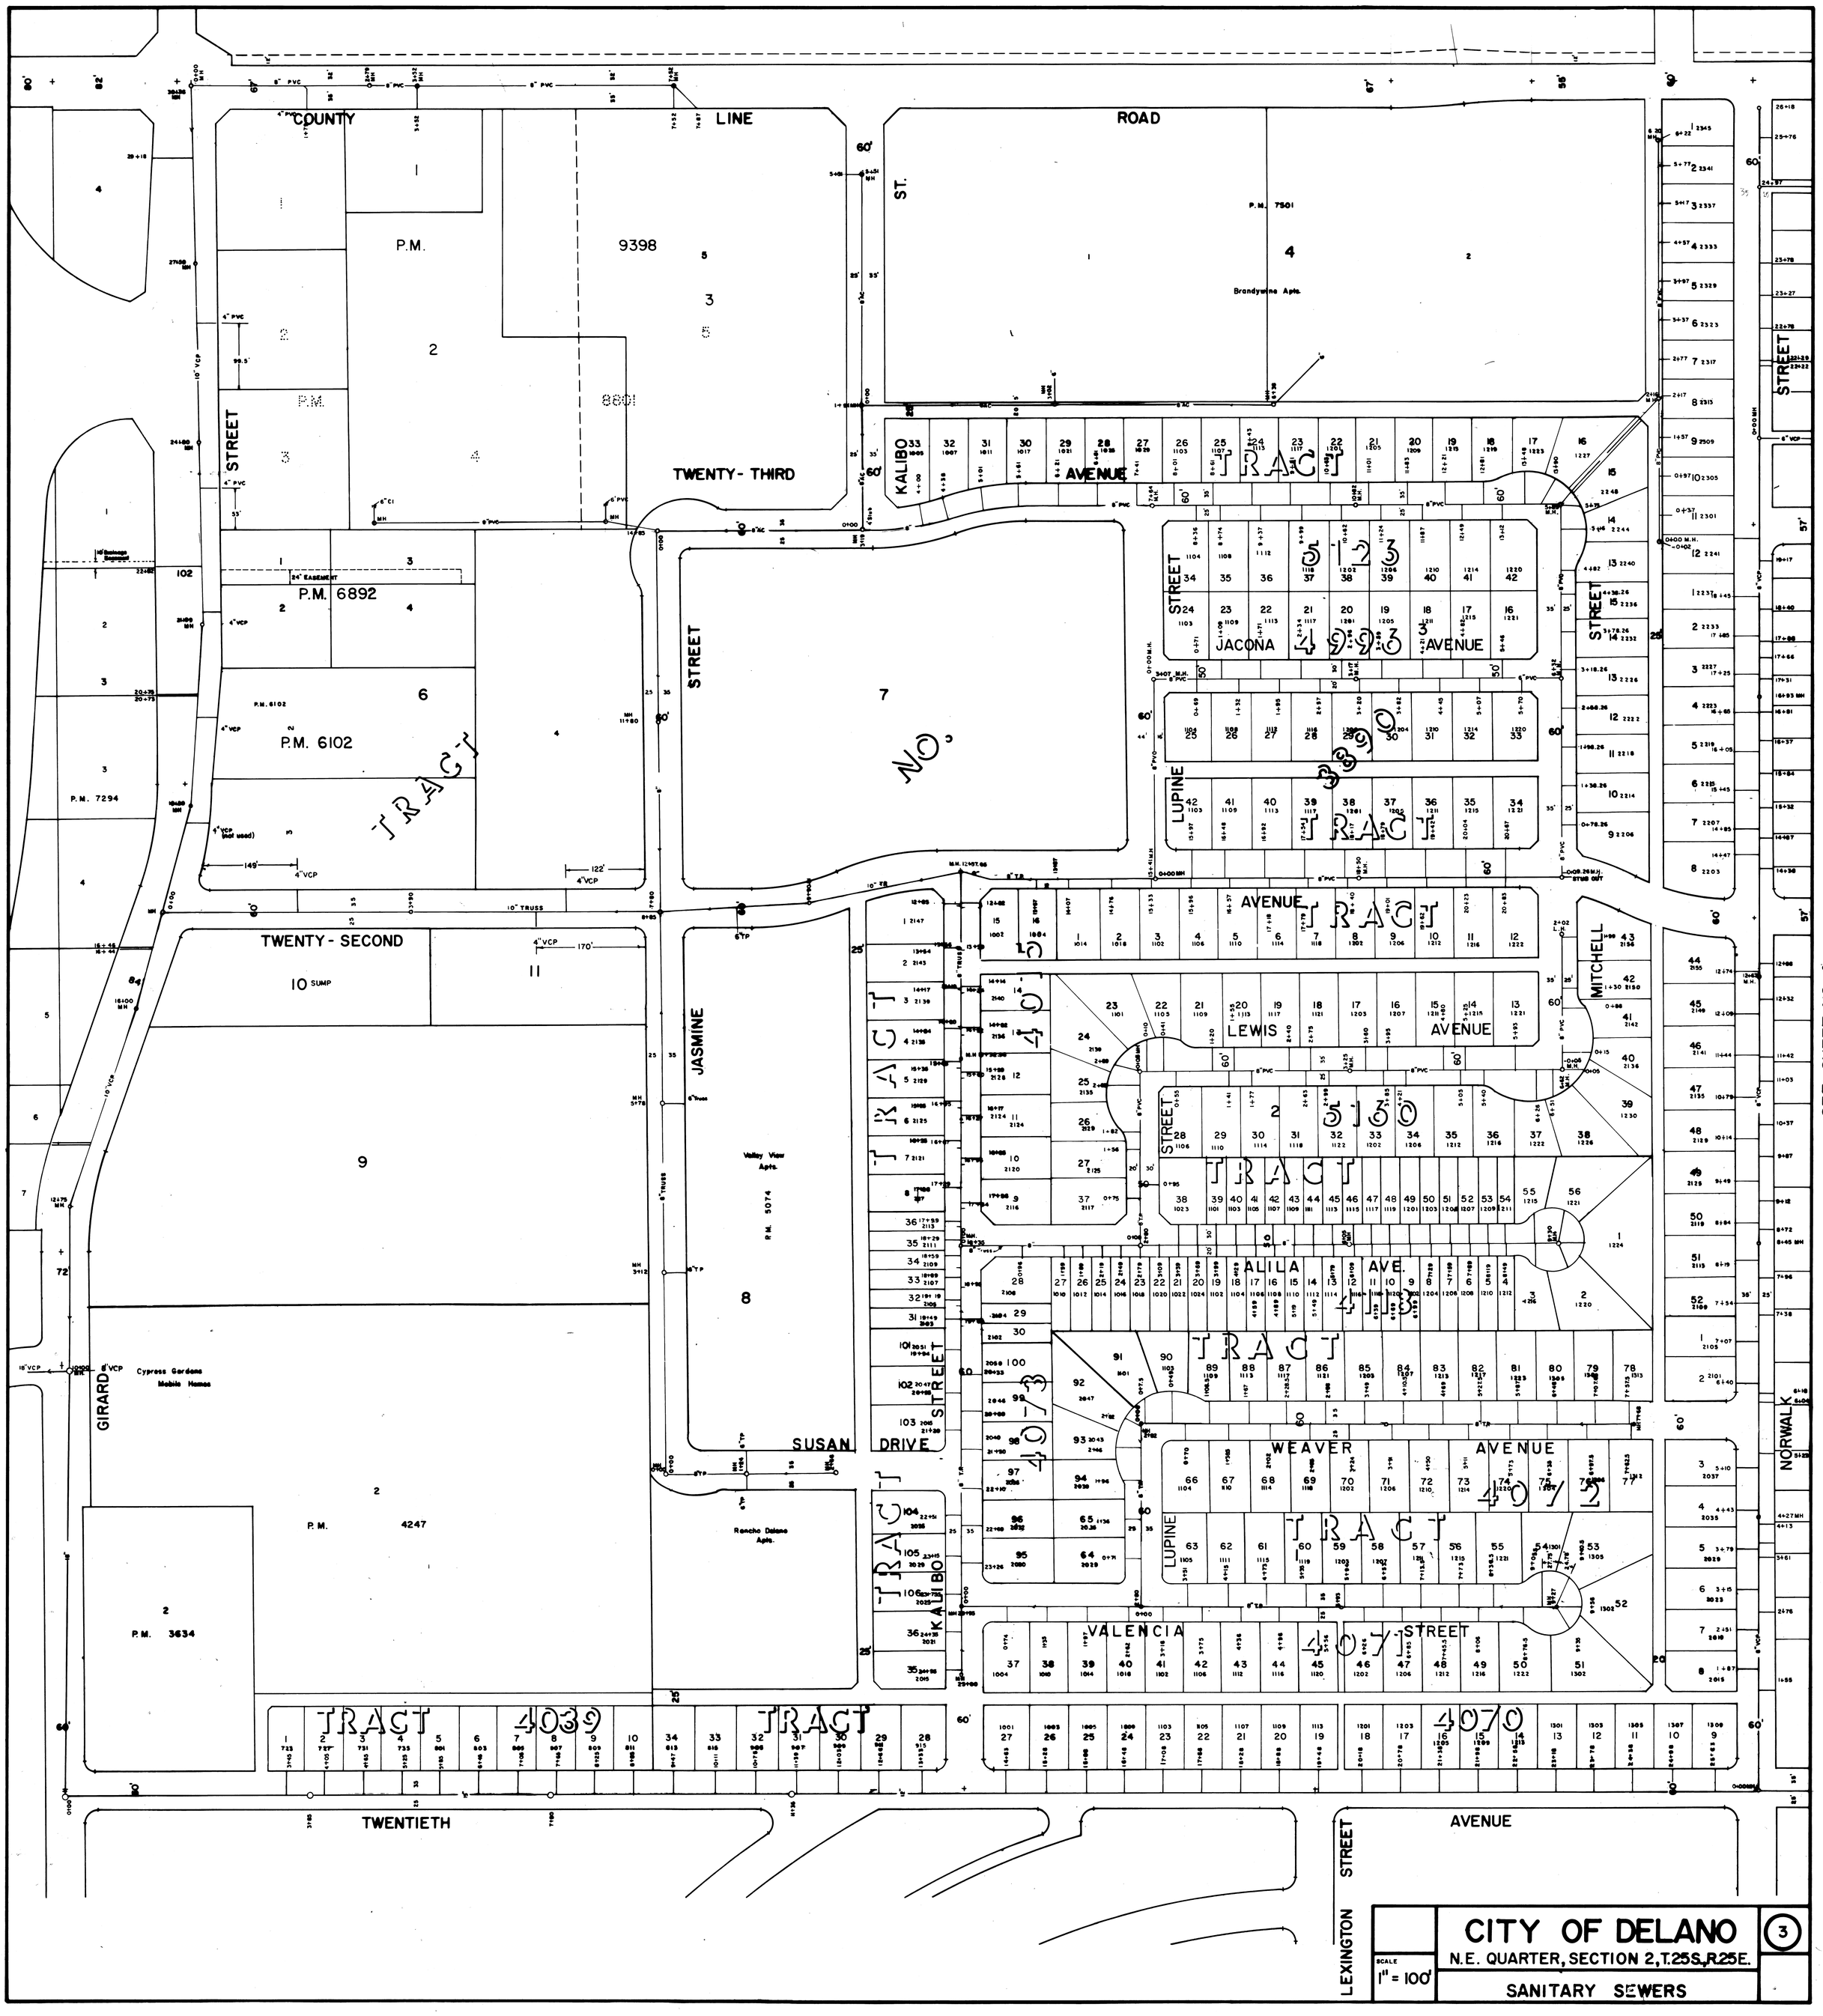
COUNTY LINE ROAD
STREET
TWENTY-THIRD
AVENUE
KALIBO
TRACT
JACONA
LUPINE
LEWIS
ALILA
AVE.
WEAVER
VALENCIA
TWENTY-SECOND
JASMINE
SUSAN
DRIVE
GIRARD
TWENTIETH
LEXINGTON
MITCHELL
NORWALK
P.M. 7501
Brandywine Apts.
P.M. 6892
P.M. 6102
P.M. 7294
P.M. 4247
P.M. 3634
P.M. 5074
Valley View Apts.
Cypress Gardens Mobile Homes
Rancho Delano Apts.
SEE SHEET NO. 2
SEE SHEET NO. 4
SEE SHEET NO. 8
CITY OF DELANO
N.E. QUARTER, SECTION 2, T.25S, R25E.
SANITARY SEWERS
SCALE 1" = 100'
3

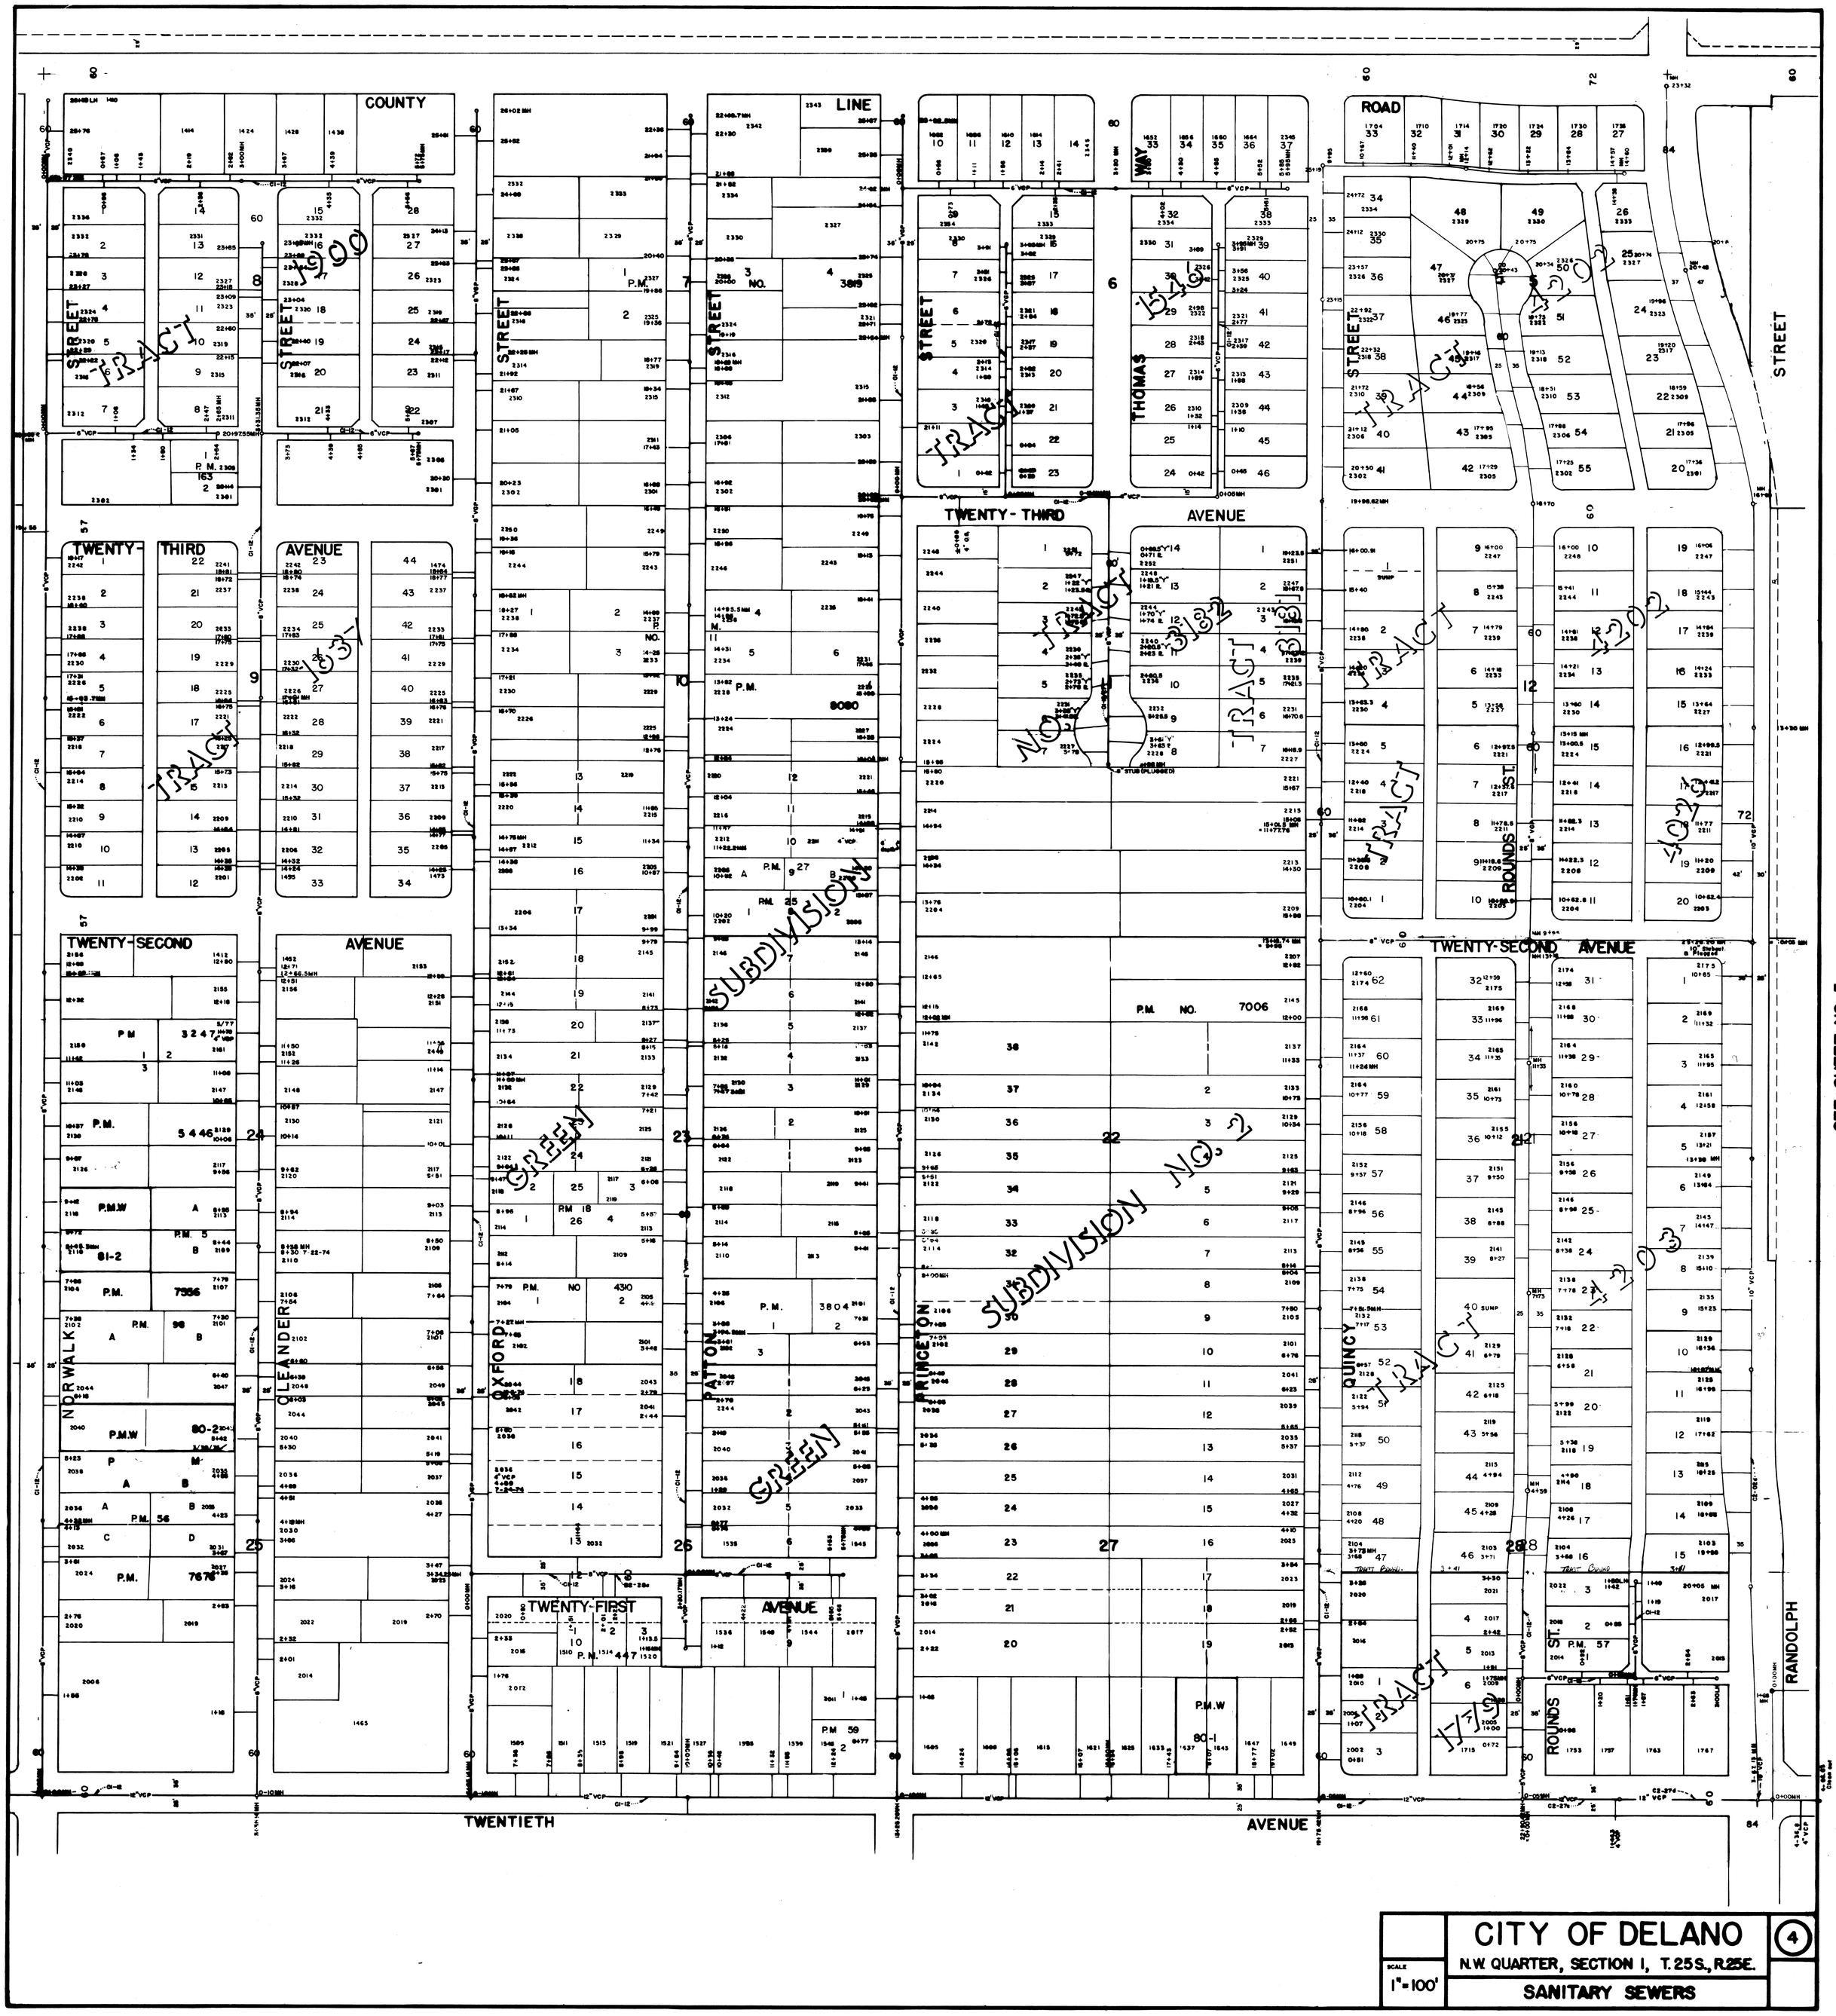

CITY OF DELANO

N.W. QUARTER, SECTION 1, T.25S., R.25E.

SANITARY SEWERS

SCALE 1" = 100'

4

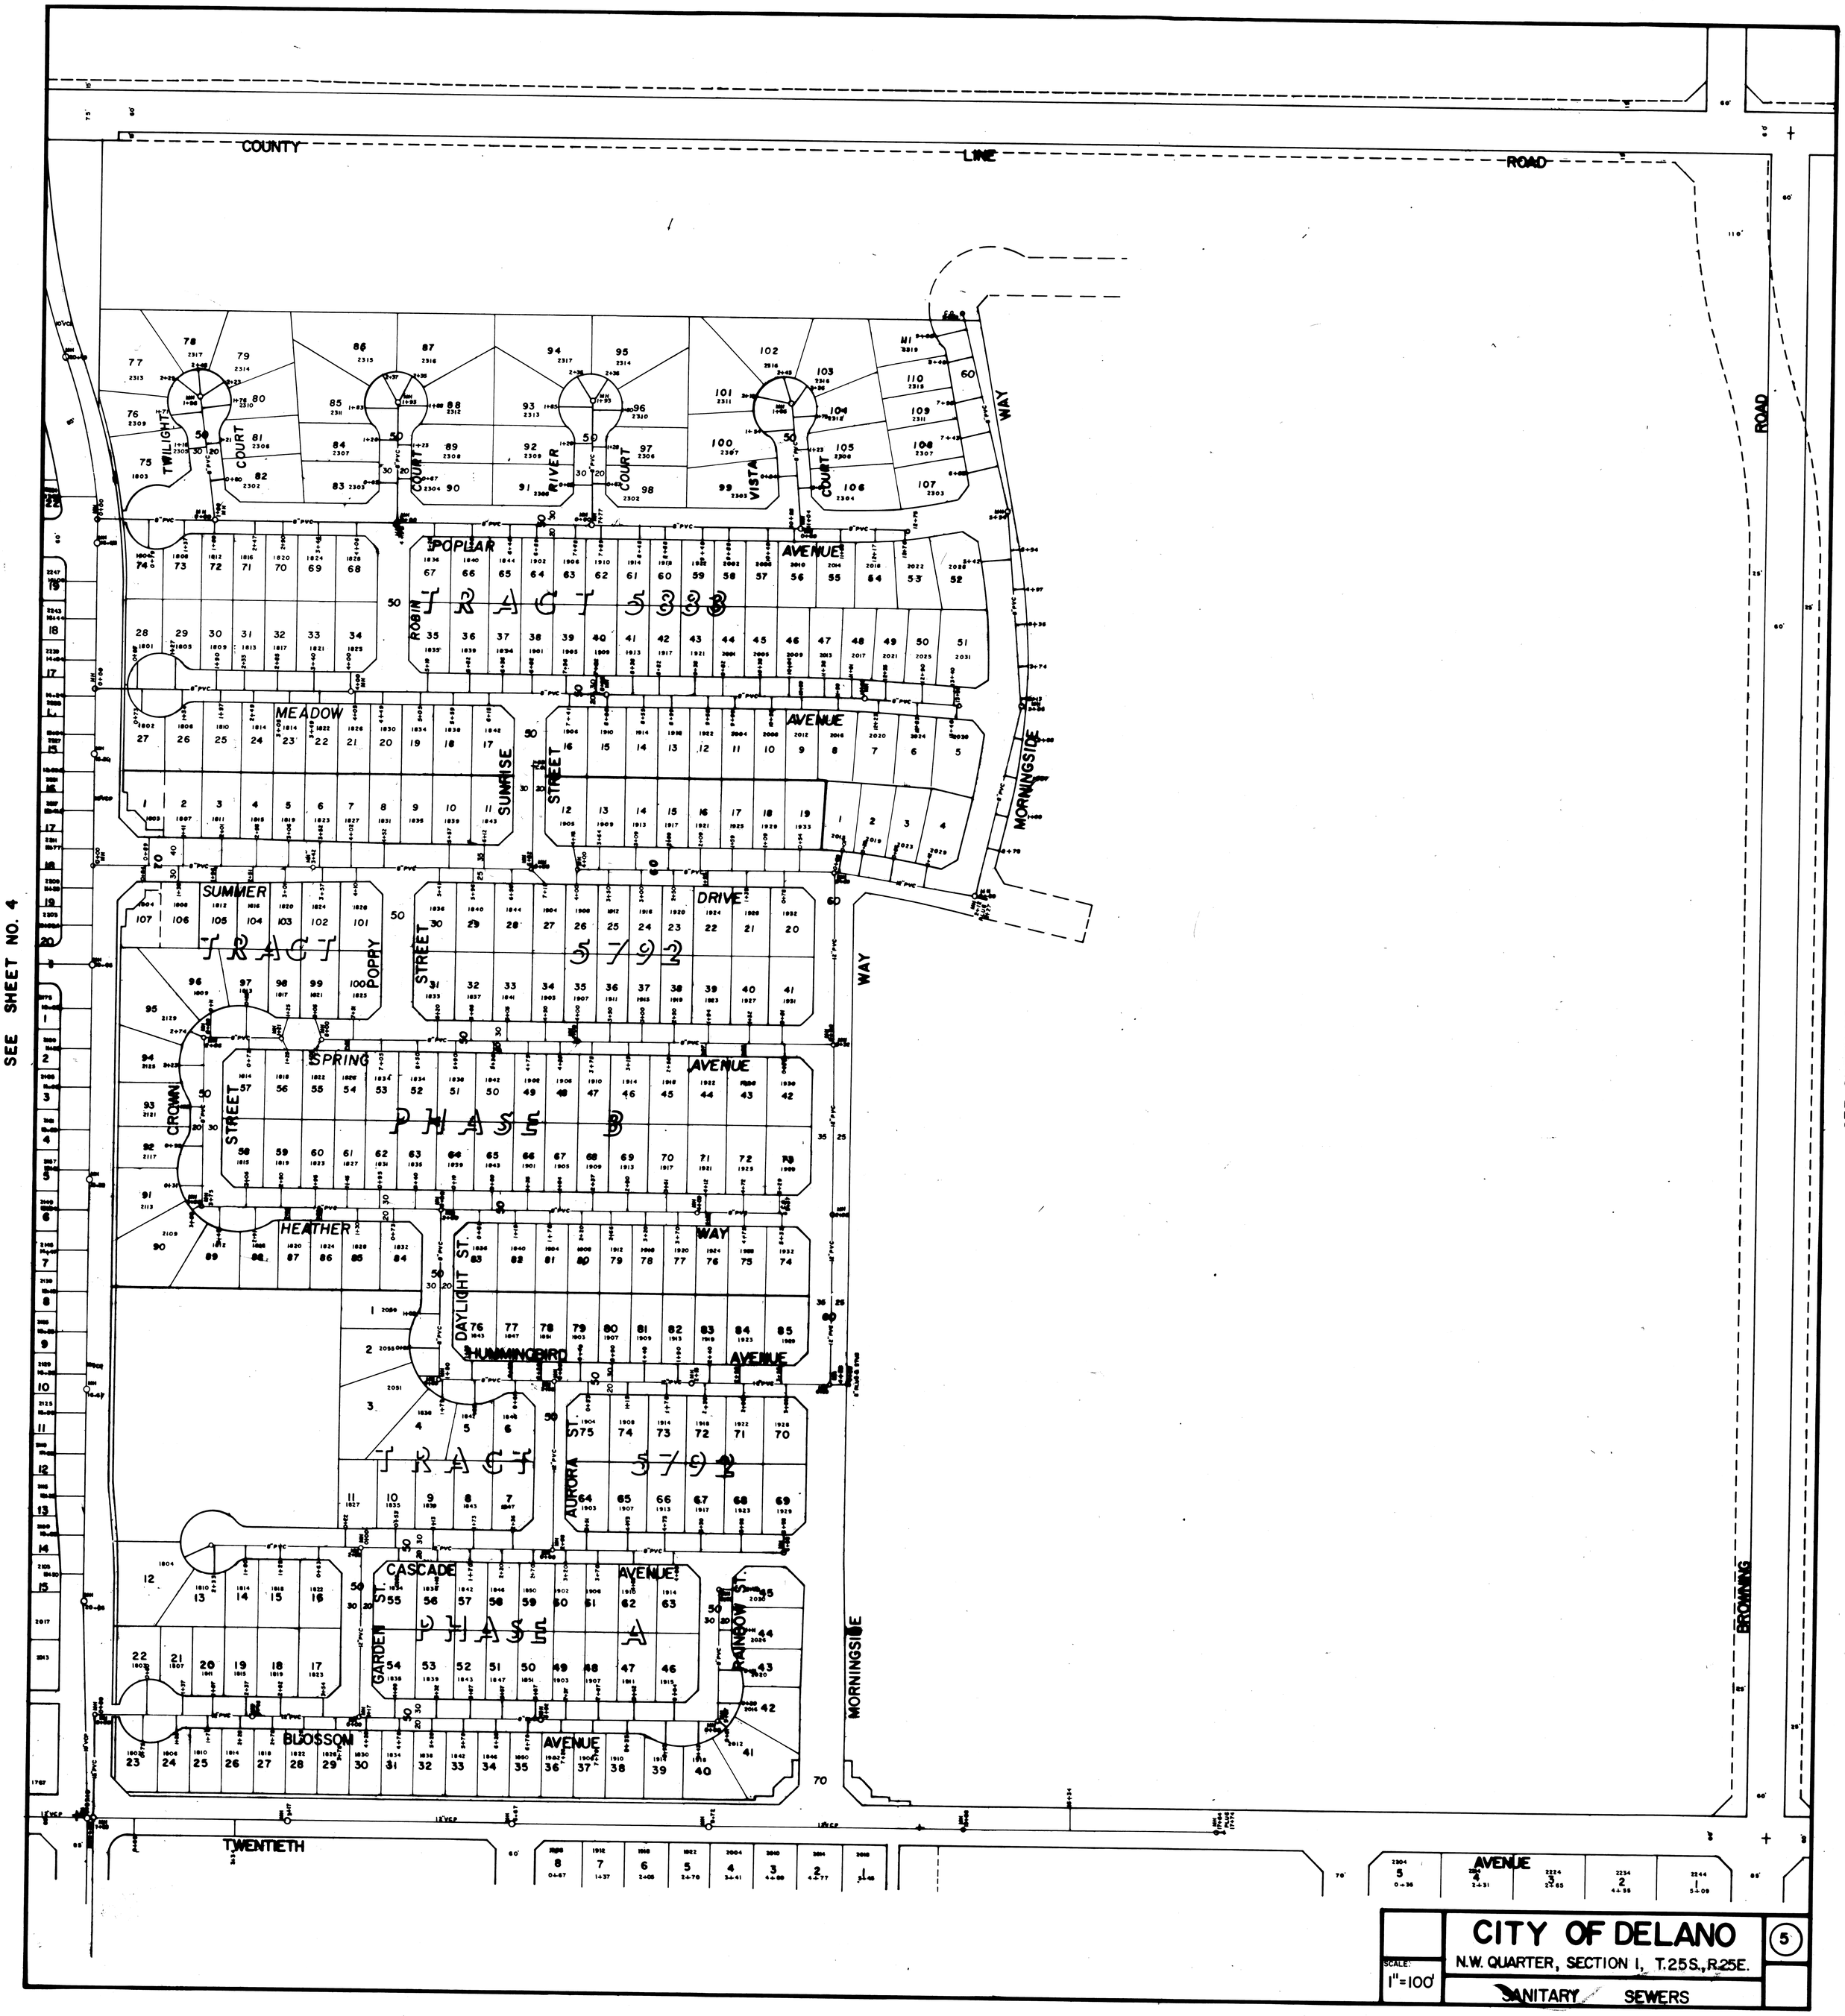
COUNTY LINE ROAD
TWILIGHT COURT
RIVER COURT
VISTA COURT
MORNINGSIDE WAY
POPLAR AVENUE
ROBIN
TRACT 5333
MEADOW
SUNRISE STREET
AVENUE
MORNINGSIDE
SUMMER
POPPY STREET
TRACT 5392
DRIVE
WAY
SPRING AVENUE
CROWN STREET
PHASE B
HEATHER
DAYLIGHT ST.
HUMMINGBIRD AVENUE
AURORA ST.
CASCADE AVENUE
GARDEN ST.
RAINBOW
PHASE A
BLOSSOM AVENUE
BROWNING
TWENTIETH
SEE SHEET NO. 4
SEE SHEET NO. 1E
SEE SHEET NO. 10
CITY OF DELANO
N.W. QUARTER, SECTION 1, T.25S., R.25E.
SANITARY SEWERS
SCALE: 1"=100'
5

SEE SHEET NO. 2

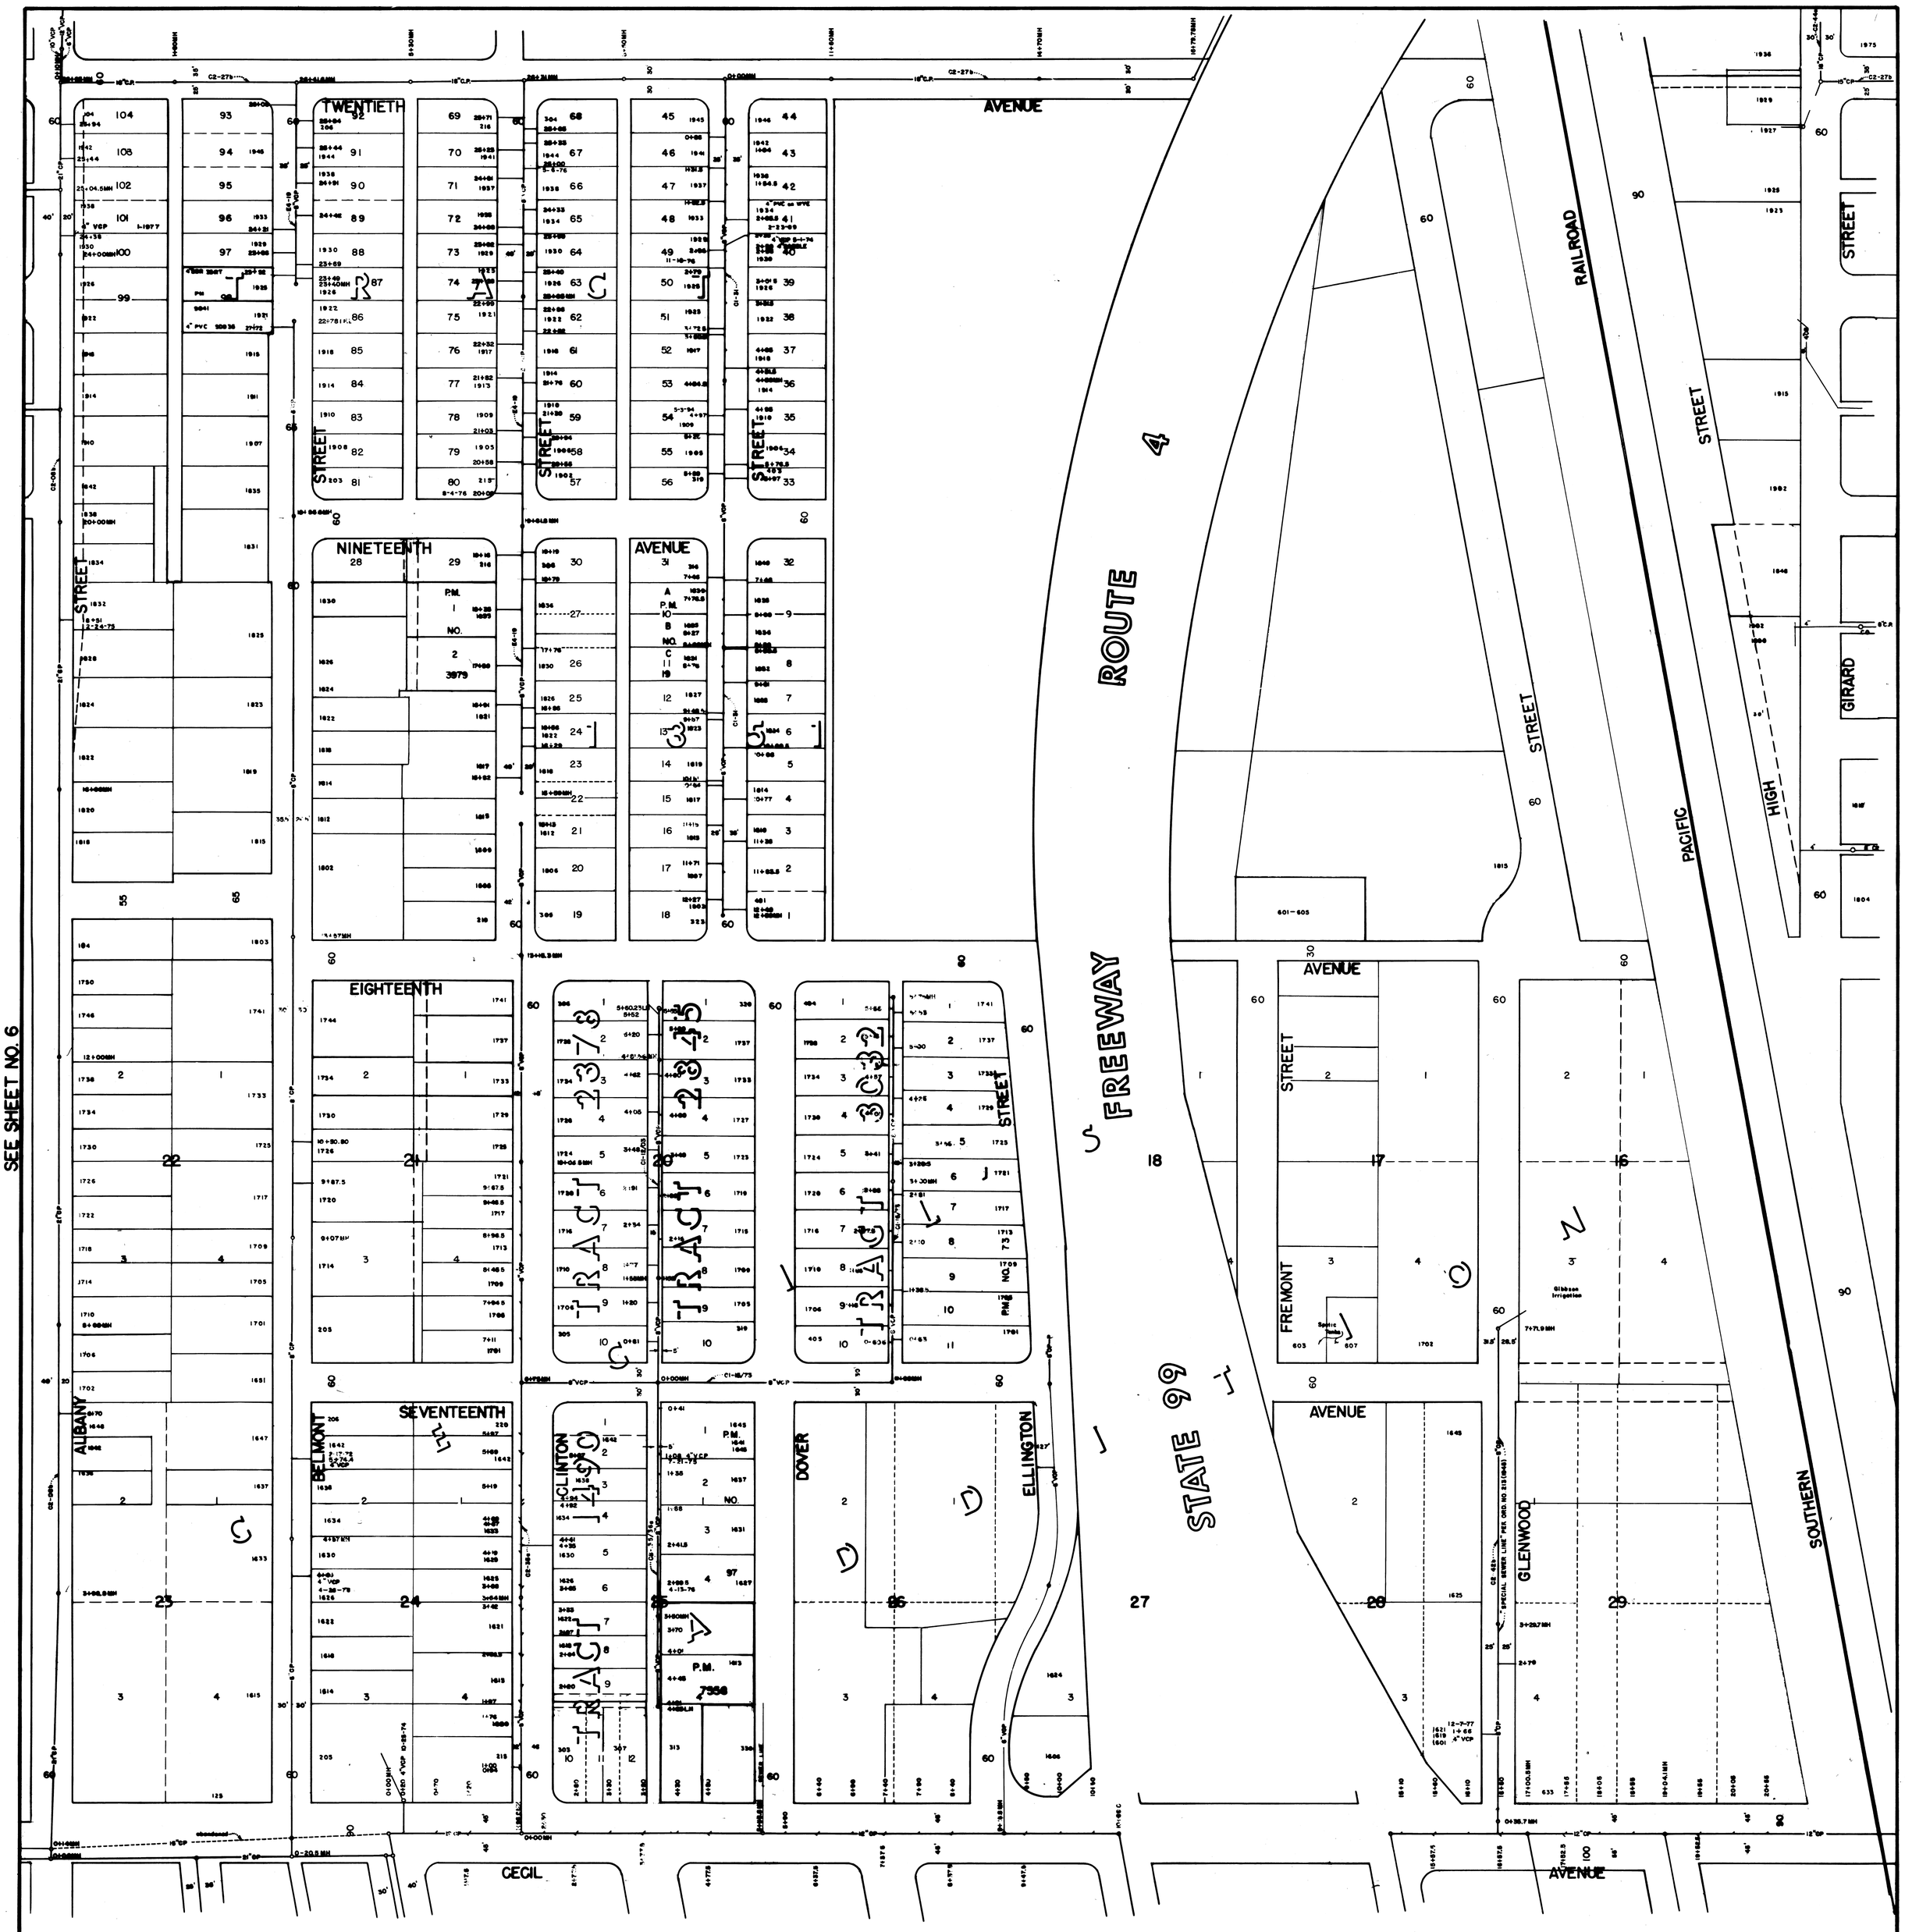

CITY OF DELANO

S.W. QUARTER, SECTION 2, T.25S., R.25E.

SCALE: 1" = 100'

SANITARY SEWERS

7

SEE SHEET NO. 12

SEE SHEET NO. 3

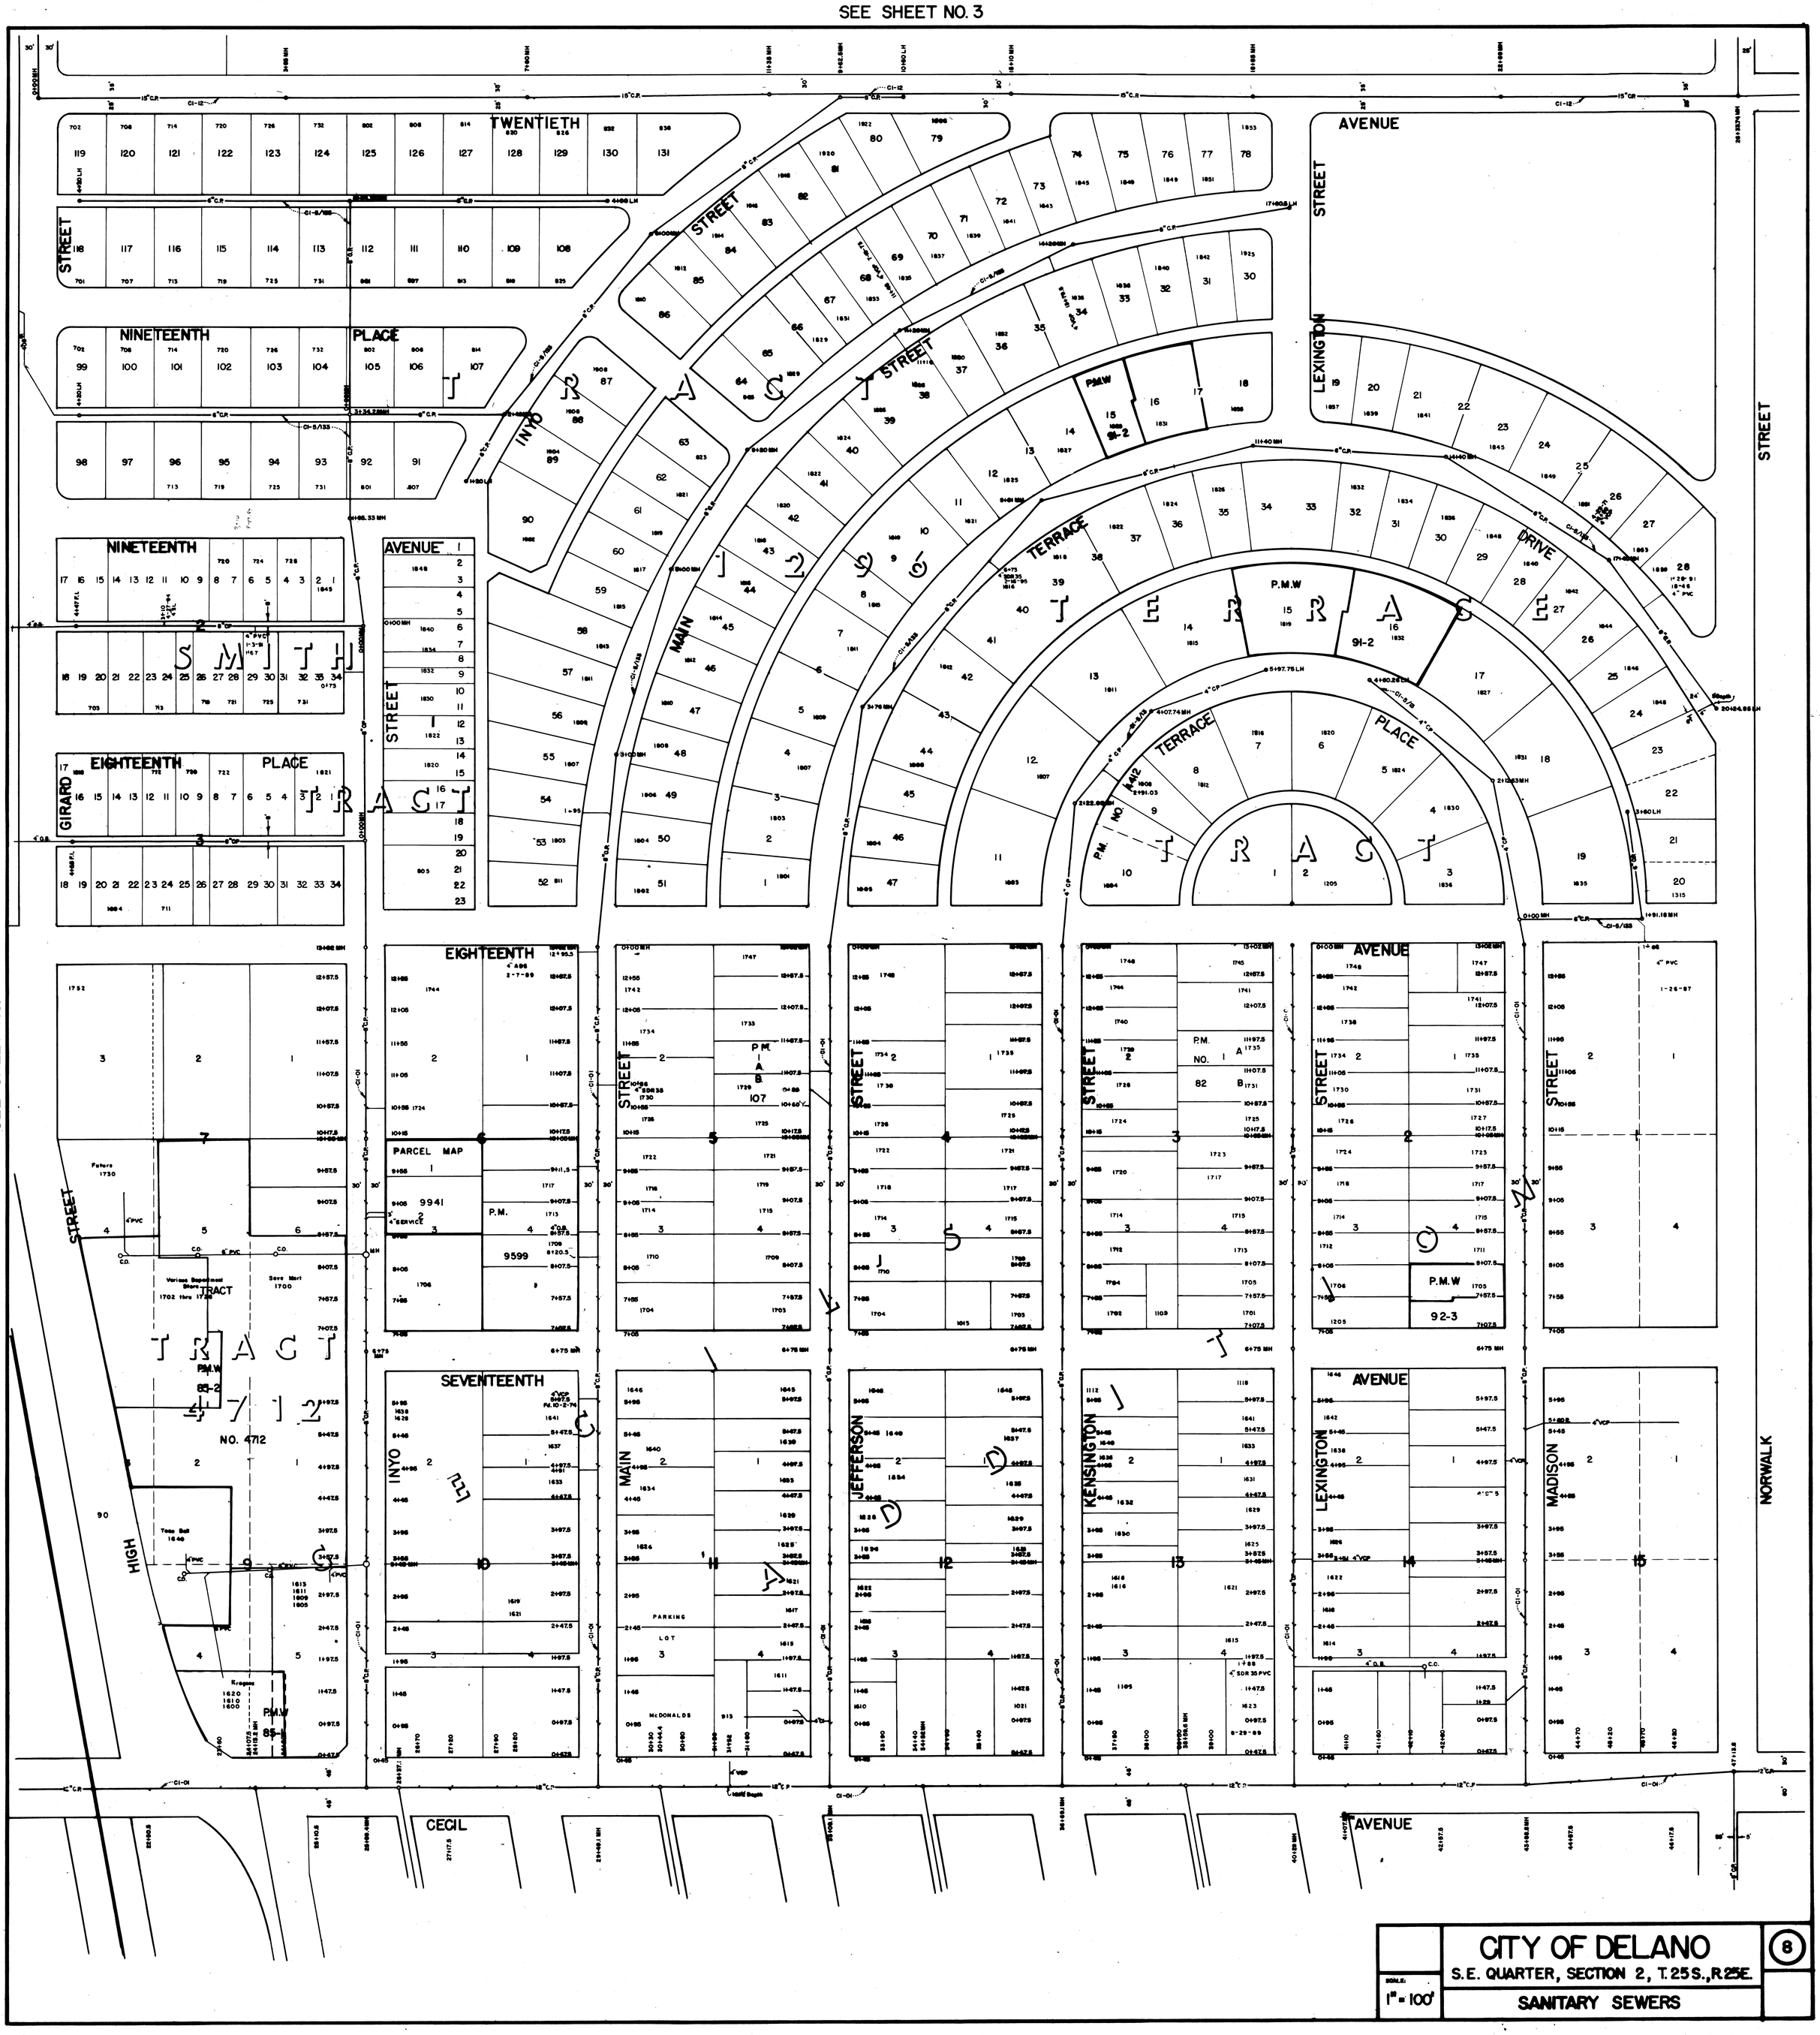

CITY OF DELANO

S.E. QUARTER, SECTION 2, T.25S., R.25E.

SANITARY SEWERS

SCALE: 1" = 100'

8

SEE SHEET NO. 13

SEE SHEET NO. 1

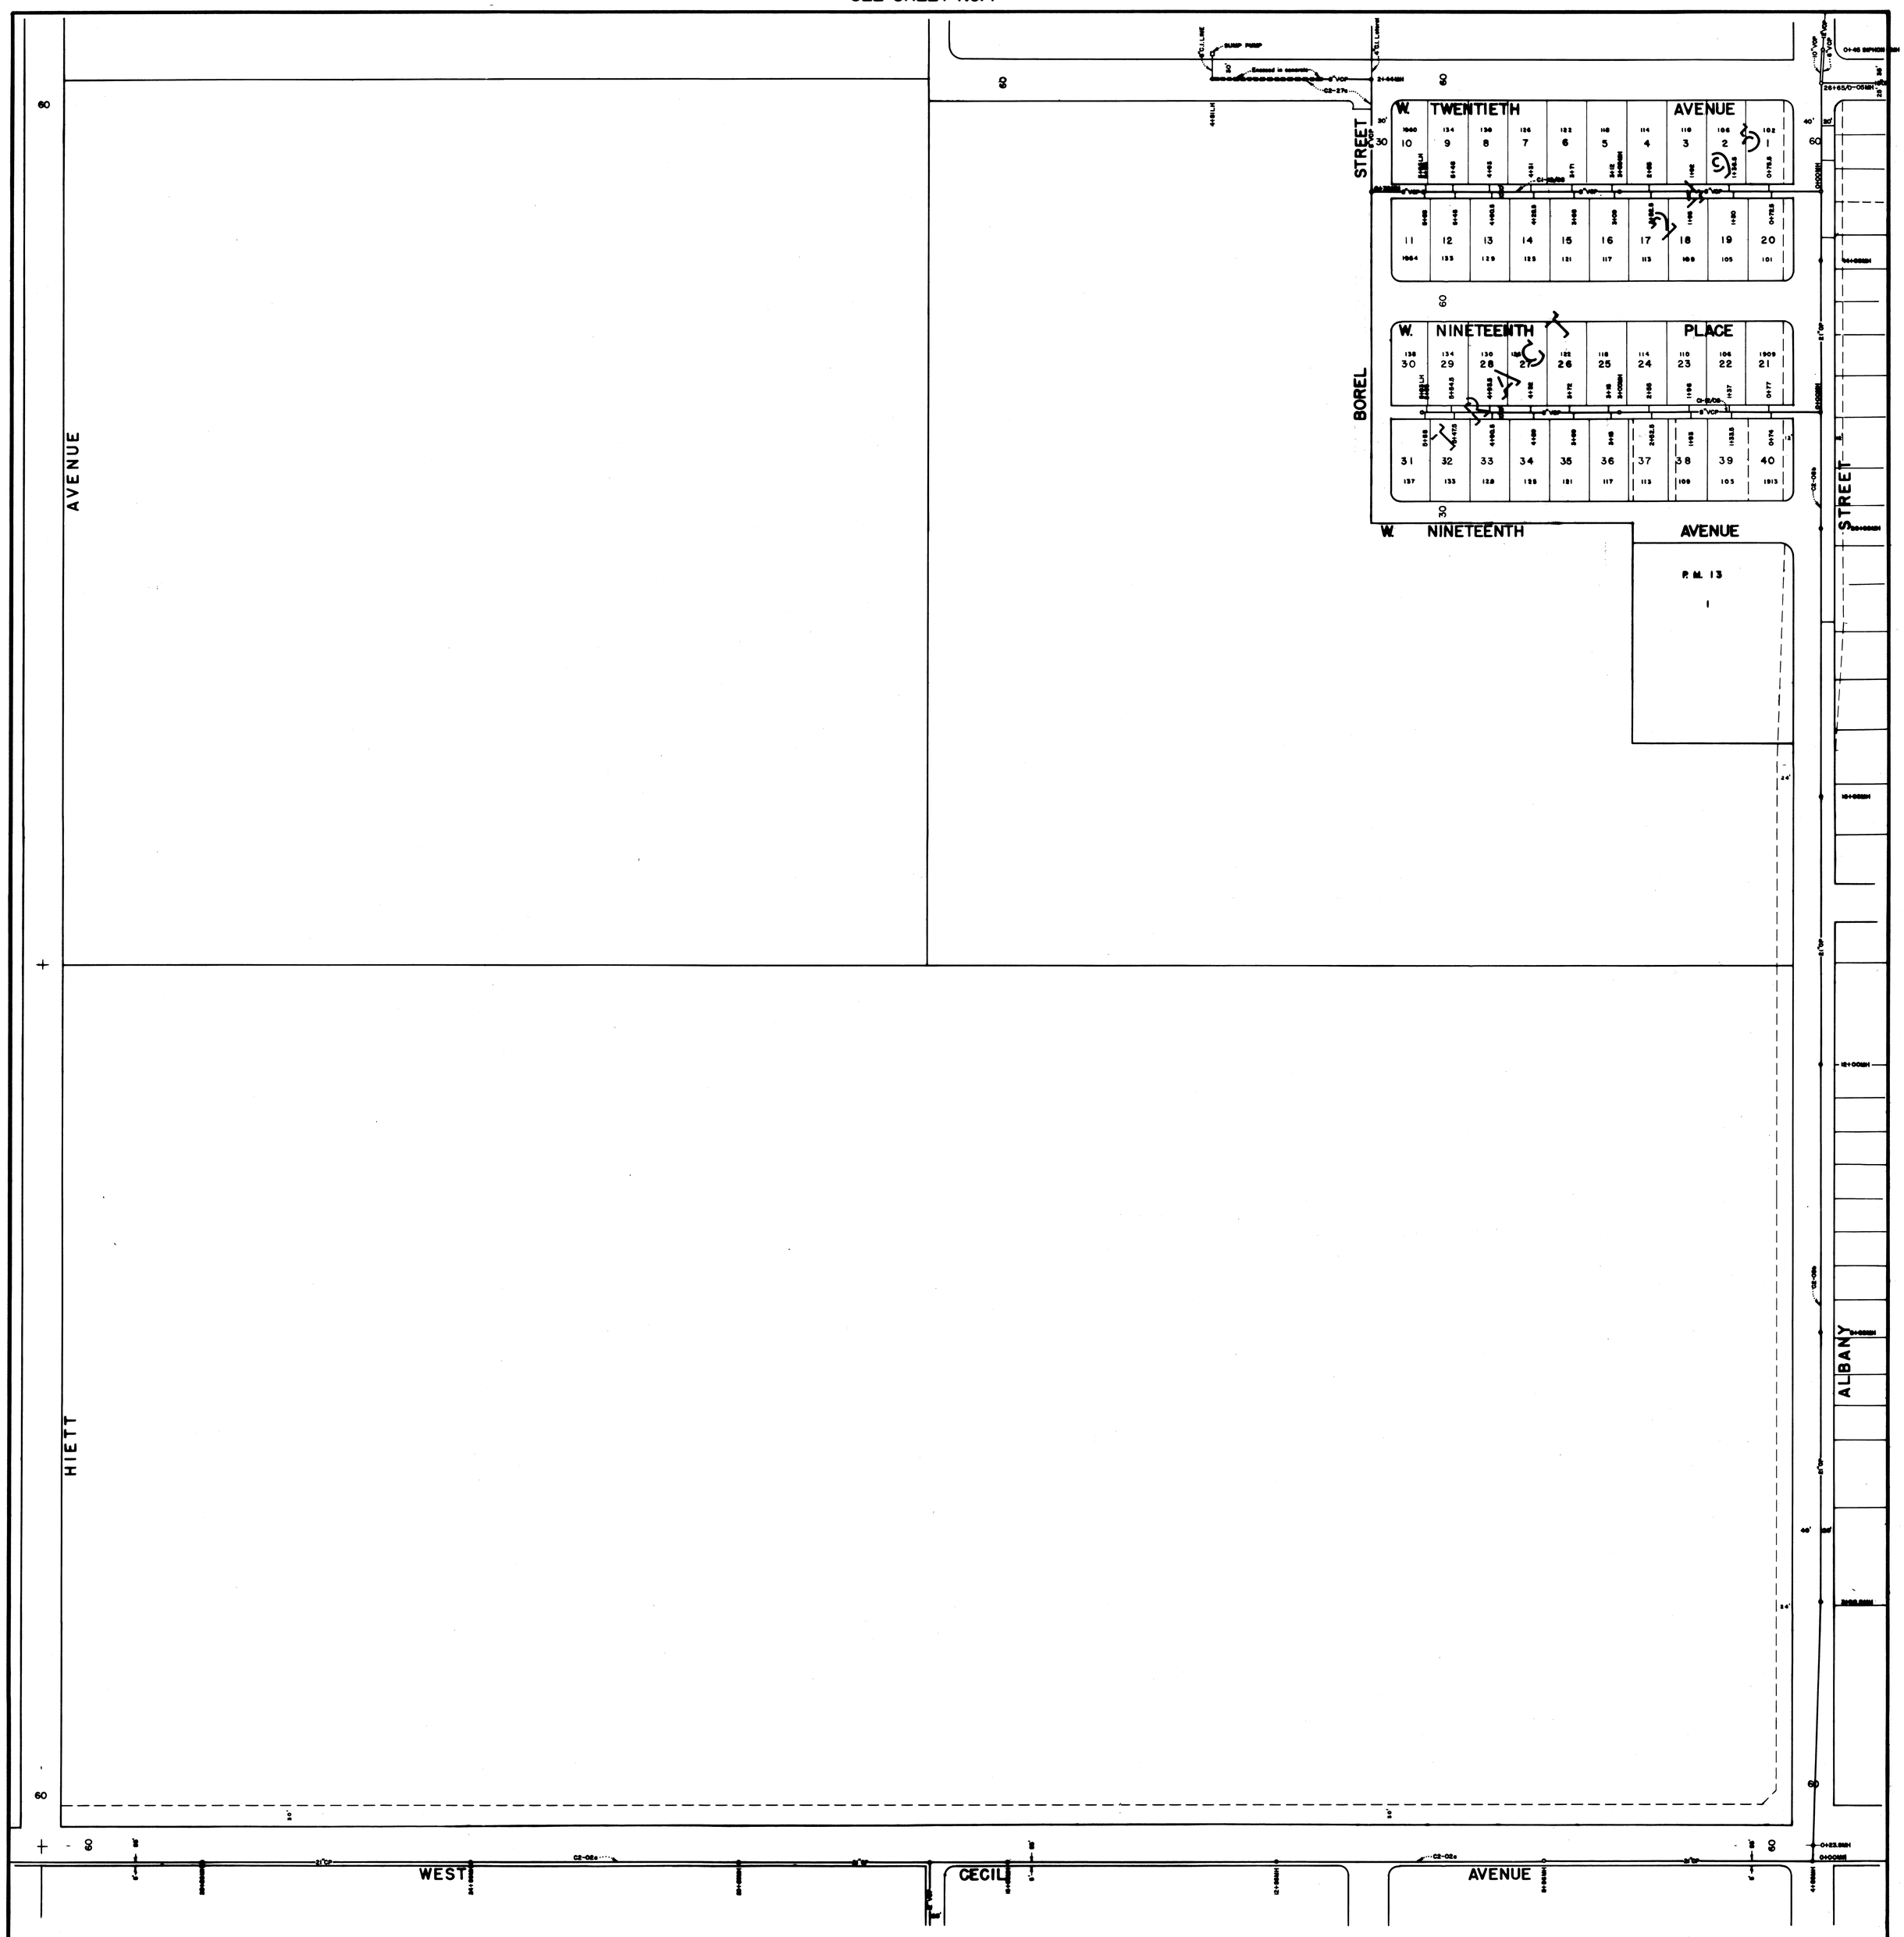

SEE SHEET NO. 11

CITY OF DELANO

S.E. QUARTER, SECTION 3, T.25S., R.25E.

SANITARY SEWERS

SCALE: 1" = 100'

6

SEE SHEET NO. 4

SEE SHEET NO. 8

SEE SHEET NO. 10

TWENTIETH STREET

AVENUE

STREET

NORWALK

PRINCETON

EIGHTEENTH AVENUE

SEVENTEENTH PLACE

SEVENTEENTH AVENUE

SIXTEENTH PLACE

QUINCY STREET

RANDOLPH STREET

CECIL AVENUE

40 39 38 37 41 42 43 44 56 55 54 53 57 58 59 60 85-3

P.M.W

QUINCY ST. APTS

CECIL AVE. APTS

PM 6995

P.M. 7203

CONTINUATION OF DRAINAGE CHANNEL & SEWER LINE BY OTHER (N.I.C.)

TRACT 4532

SCALE 1" = 100'	CITY OF DELANO S.W. QUARTER, SECTION 1, T. 25 S., R. 25 E. SANITARY SEWERS	9

SEE SHEET NO. 14

SEE SHEET NO. 5

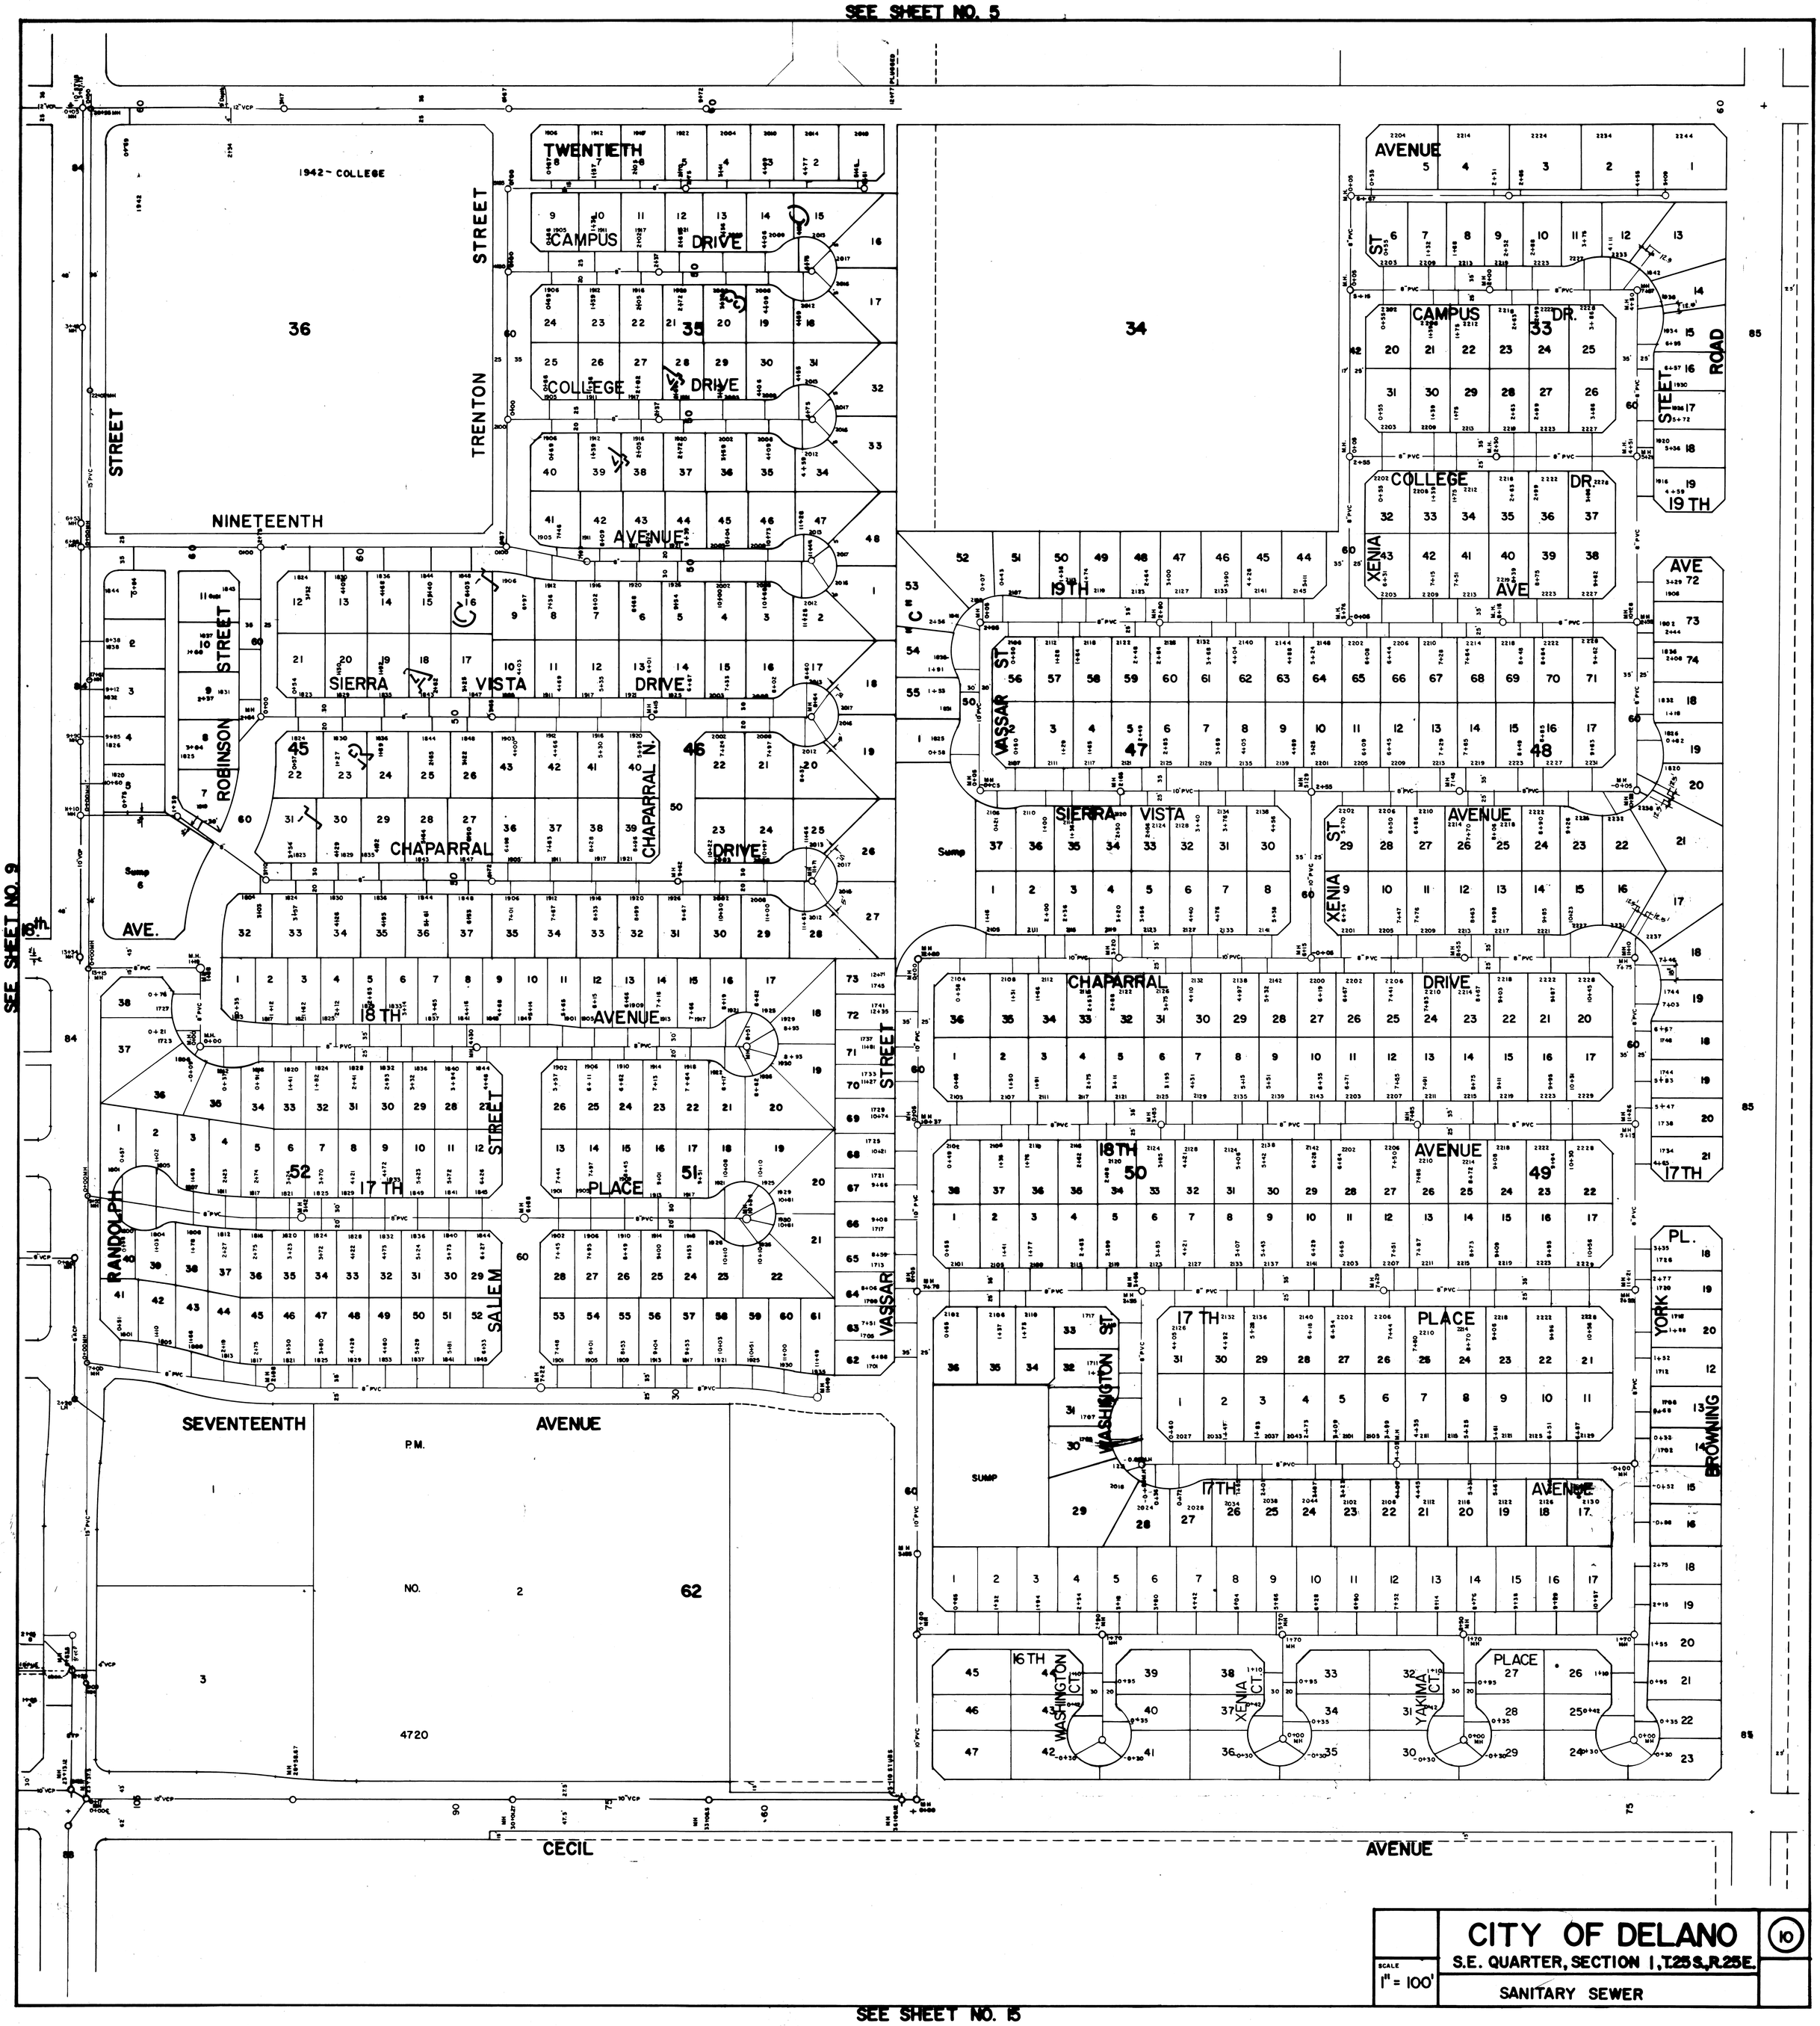

CITY OF DELANO

S.E. QUARTER, SECTION 1, T.25 S., R.25 E.

SANITARY SEWER

SCALE 1" = 100'

10

SEE SHEET NO. 6

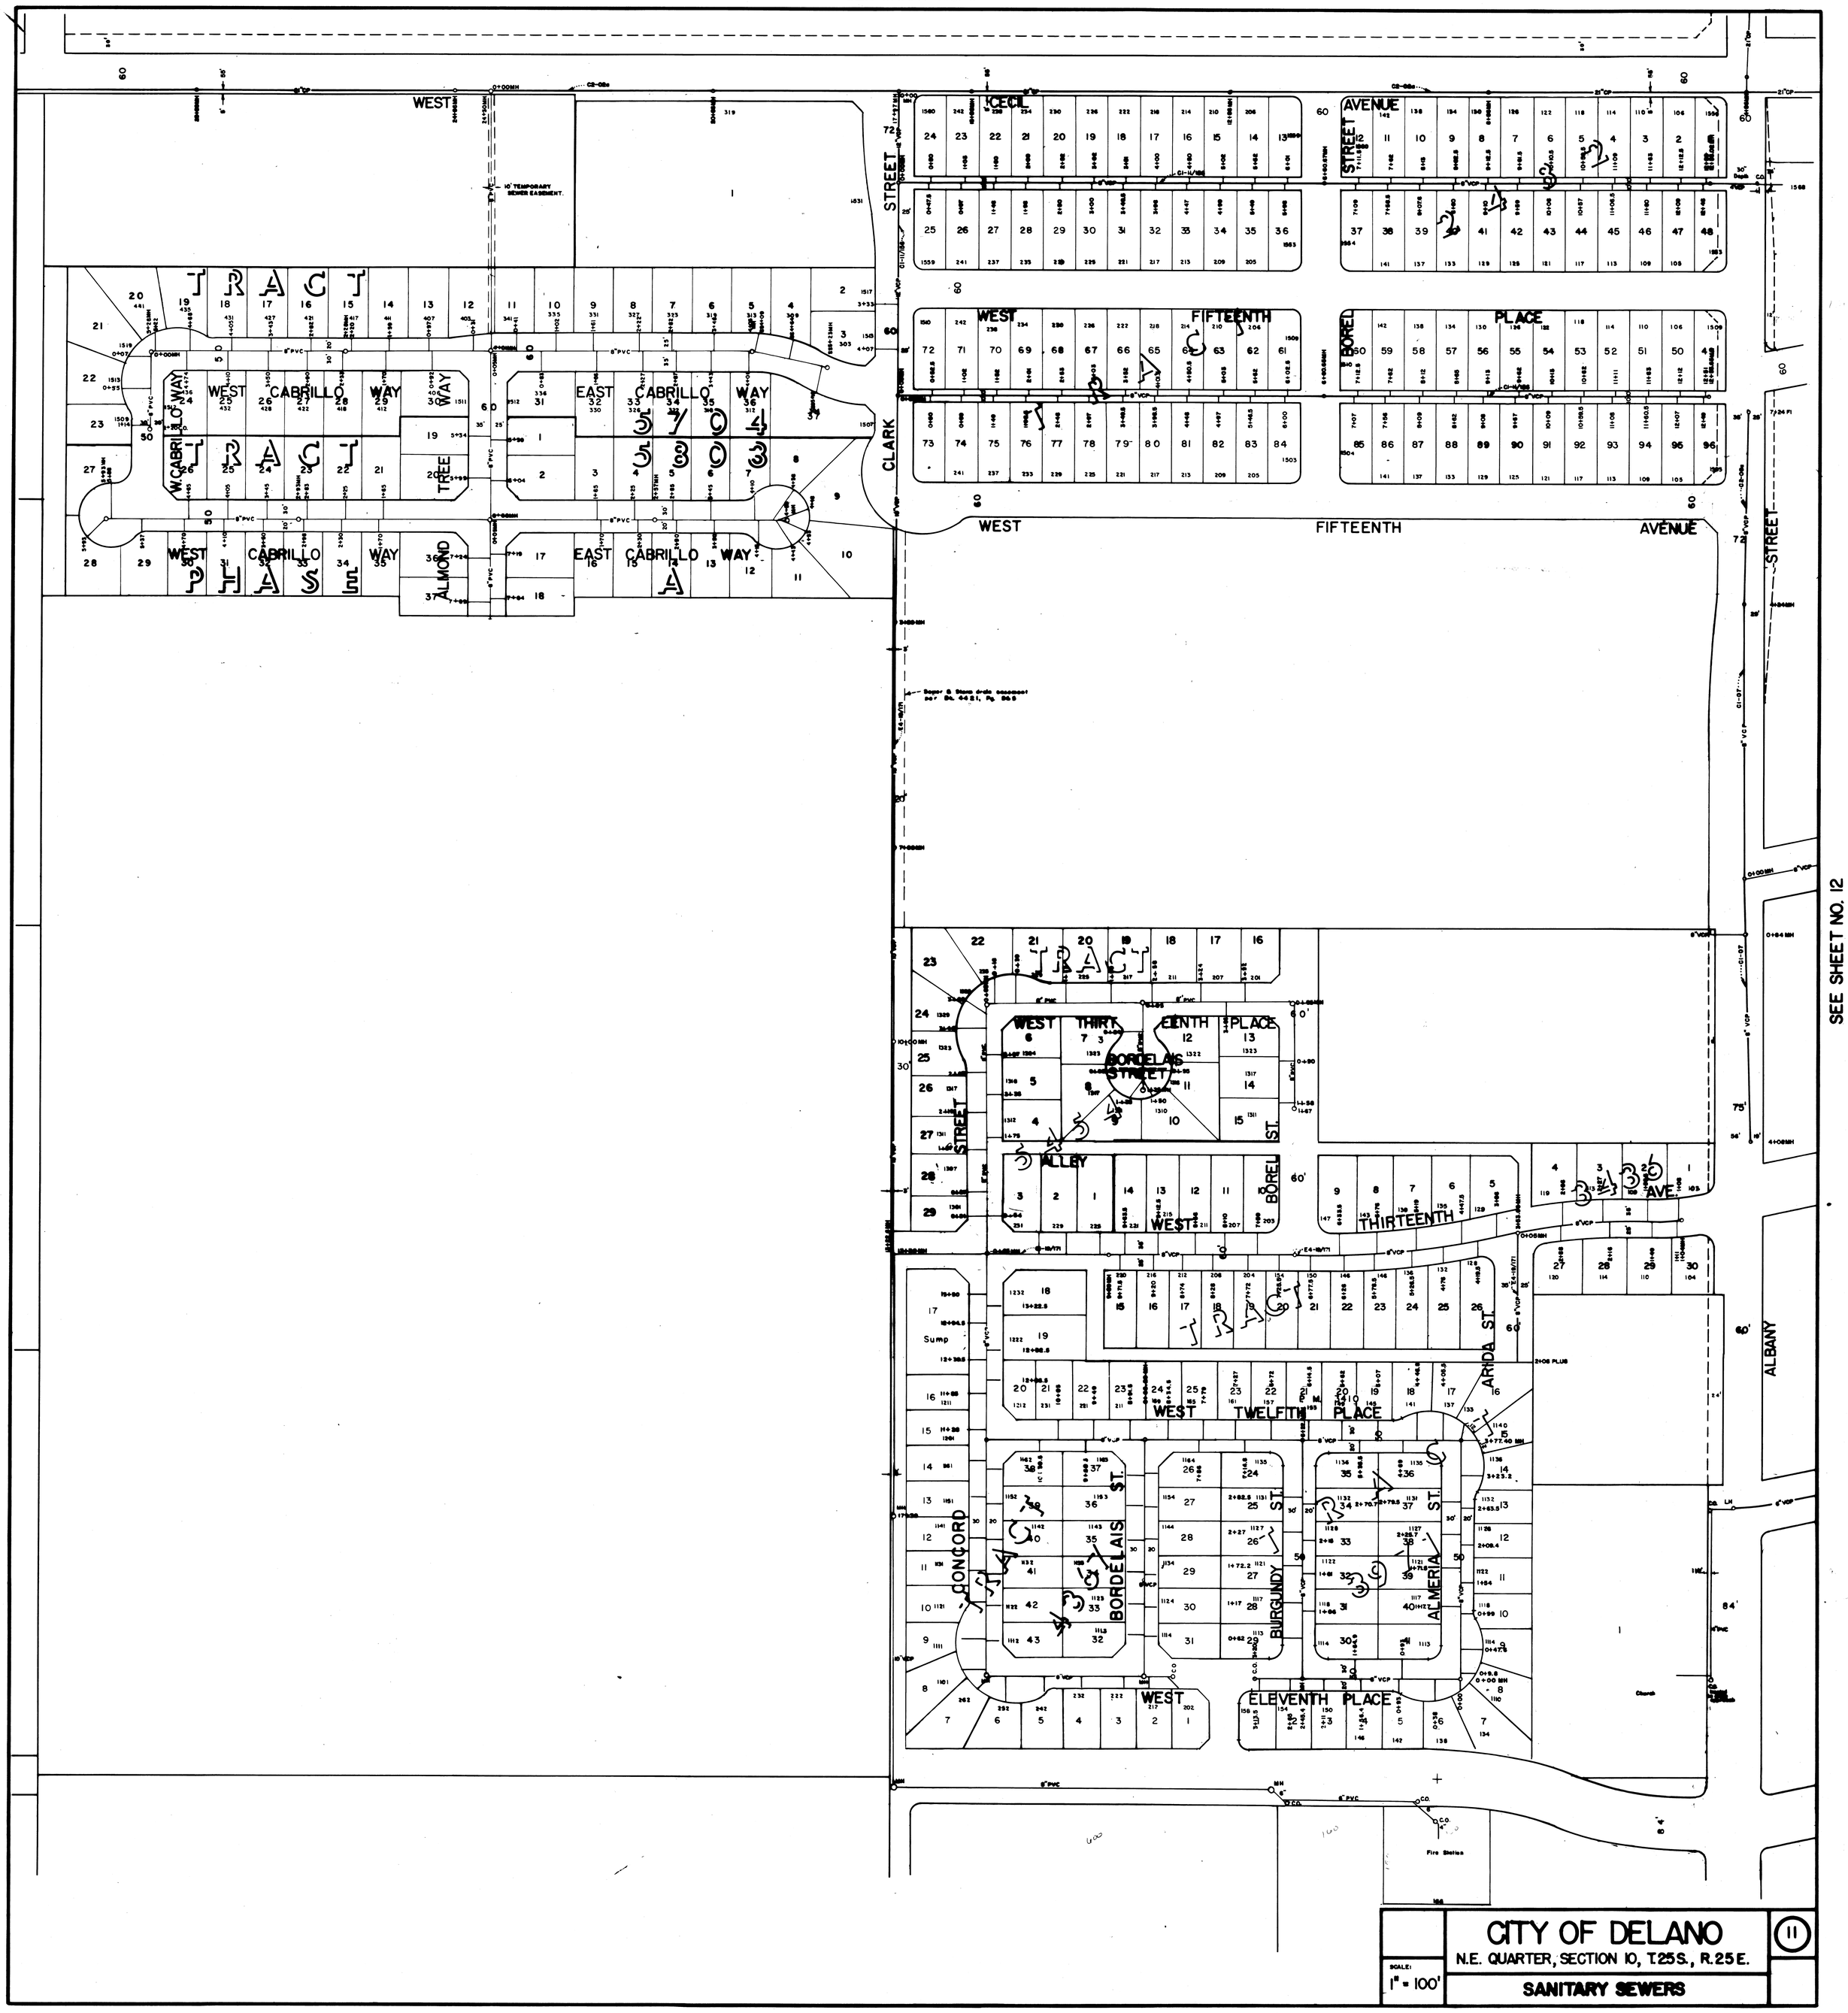

CITY OF DELANO

N.E. QUARTER, SECTION 10, T.25S., R.25E.

SANITARY SEWERS

SCALE: 1" = 100'

11

SEE SHEET NO. 16

SEE SHEET NO. 7
SEE SHEET NO. 11
SEE SHEET NO. 13
SEE SHEET NO. 17
CECIL
STREET
FIFTEENTH
PLACE
BELMONT
FOURTEENTH
THIRTEENTH
ALBANY
TWELFTH
AUSTIN
ELEVENTH
CLINTON
DOVER
ELLINGTON
FREMONT
GLENWOOD
AVENUE
ROUTE
FREEWAY
STATE
120
121
124
125
131
CITY OF DELANO
N.W. QUARTER, SECTION 11, T.25S., R.25E.
SANITARY SEWERS
SCALE:
1" = 100'
12

SEE SHEET NO. 8

SEE SHEET NO. 18

SEE SHEET NO. 9

CITY OF DELANO

N.W. QUARTER, SECTION 12, T.25S., R.25E.

SCALE: 1" = 100'

SANITARY SEWERS

14

SEE SHEET NO. 19

SEE SHEET NO. 10

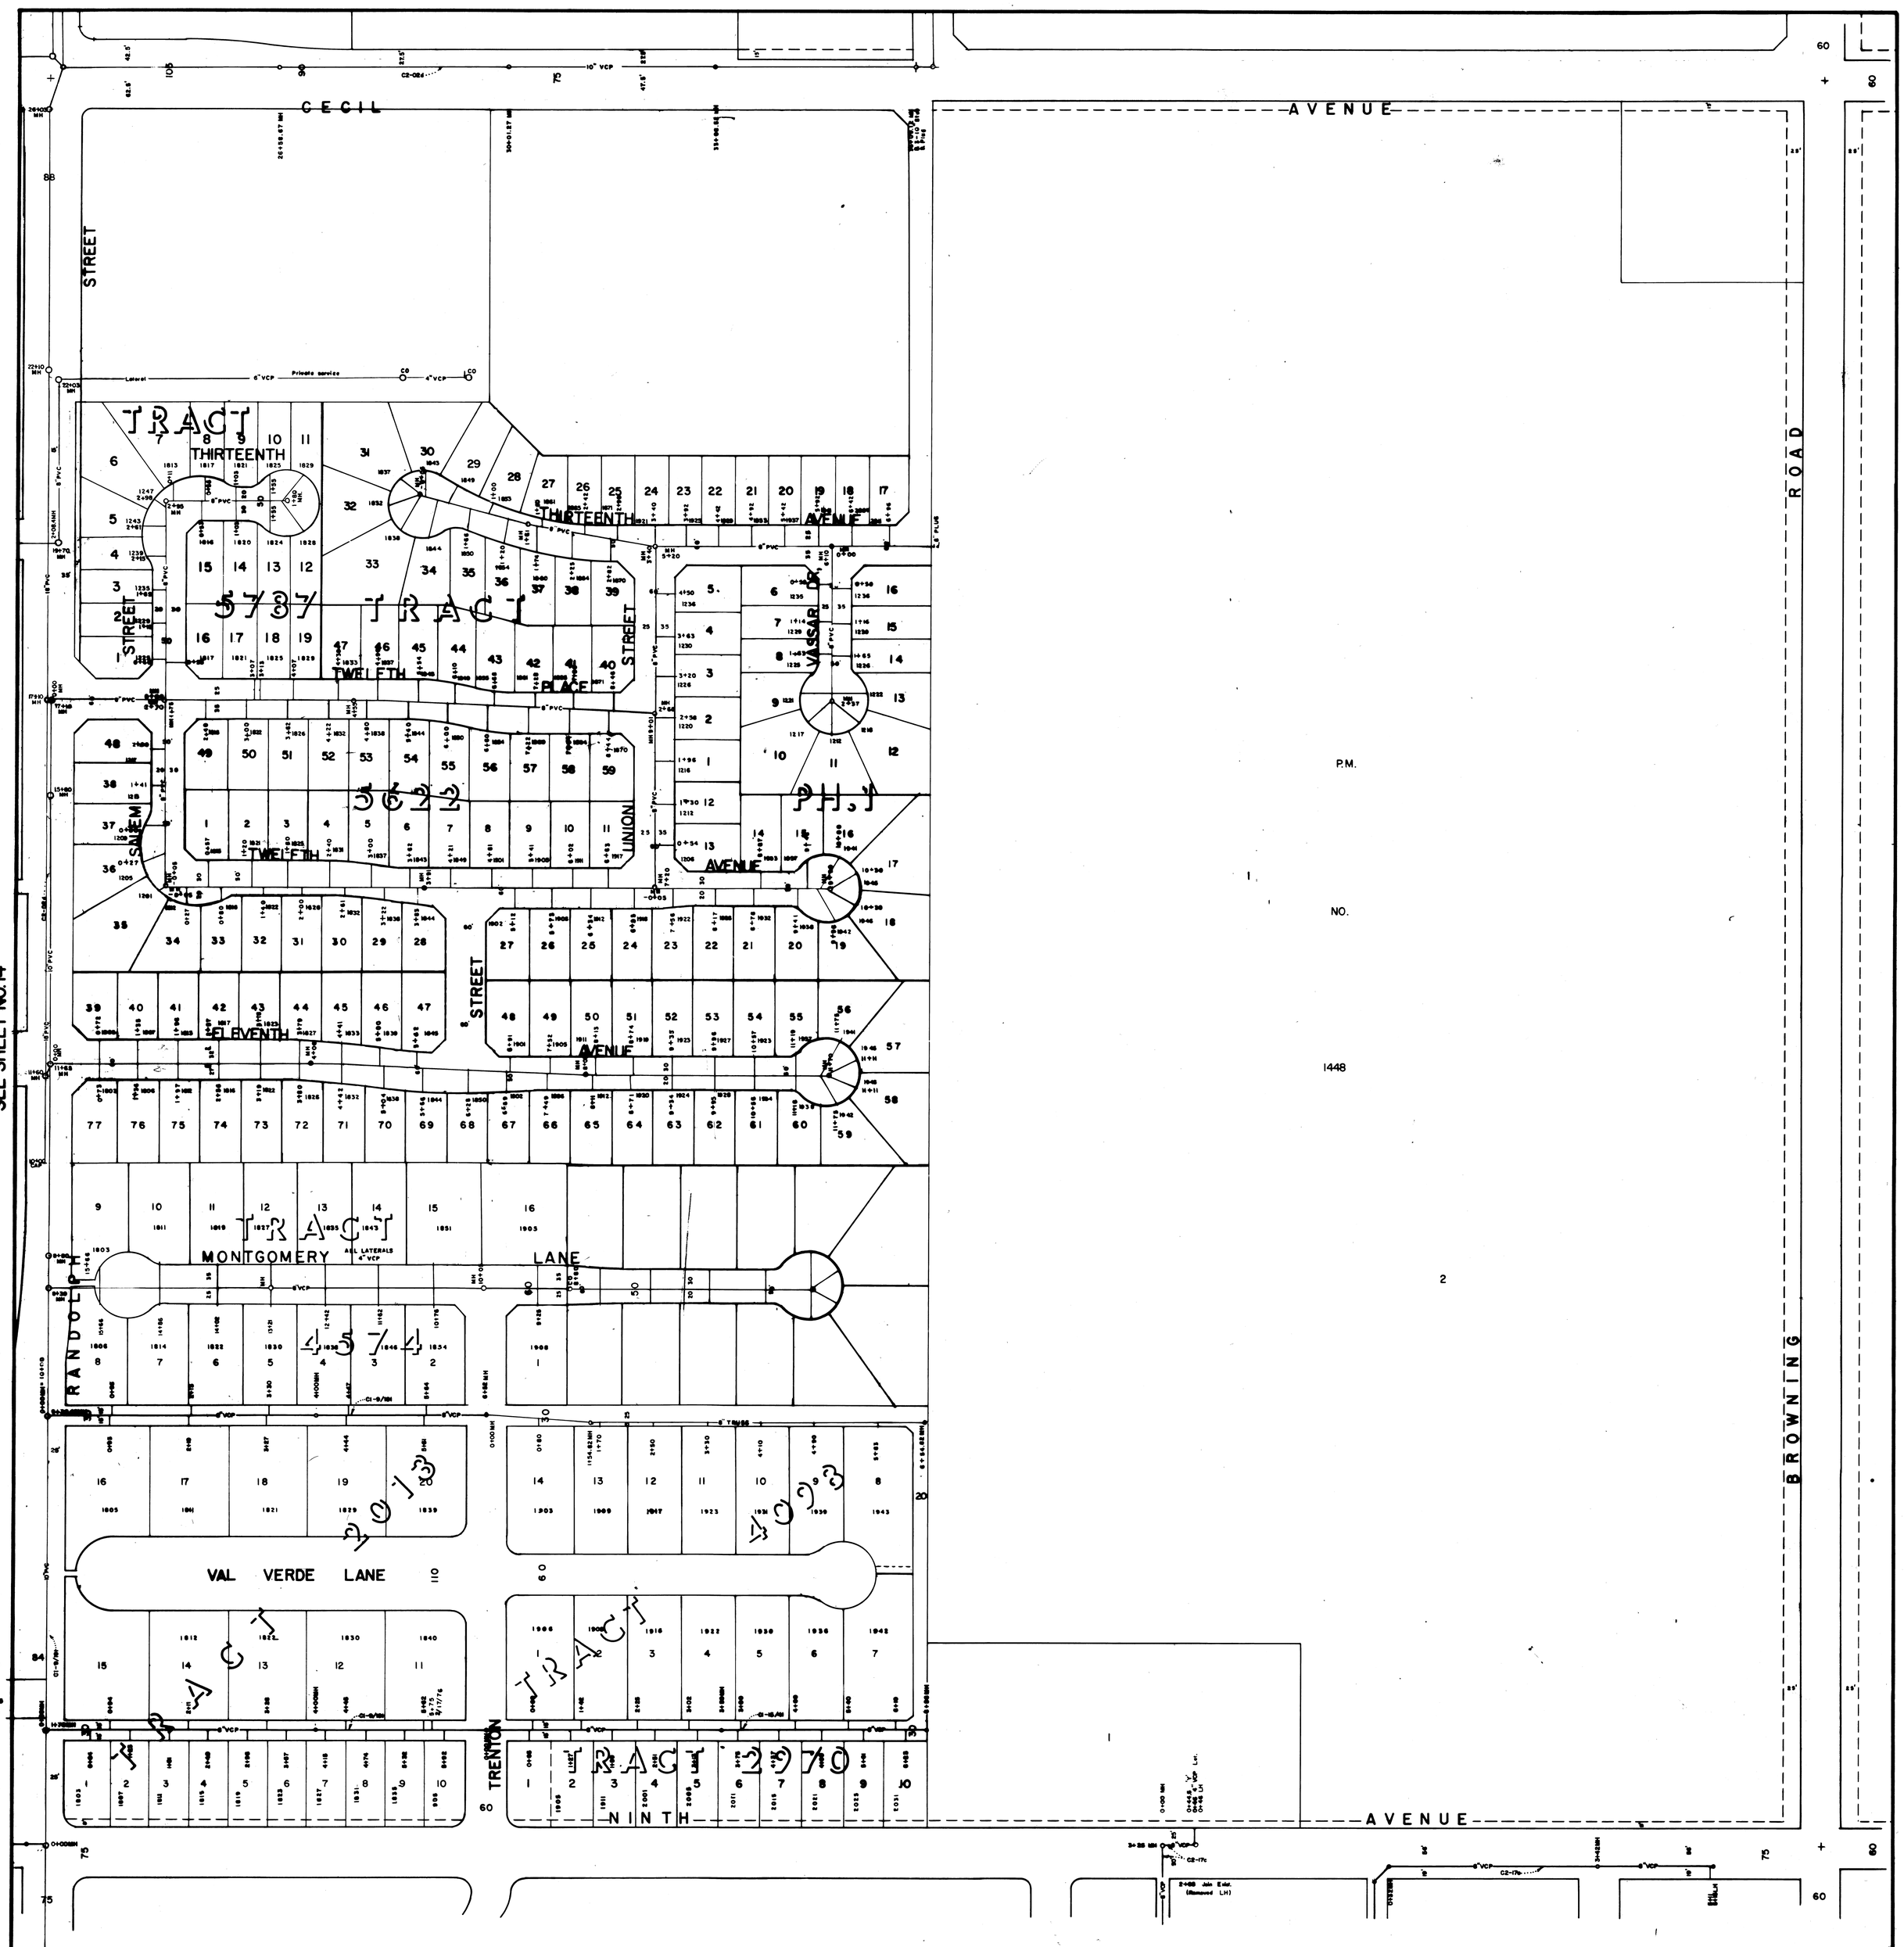

SEE SHEET NO. 14

SCALE: 1" = 100'	CITY OF DELANO N.E. QUARTER, SECTION 12, T.25S., R.25E. SANITARY SEWERS

15

SEE SHEET NO. 20

SEE SHEET NO. 11

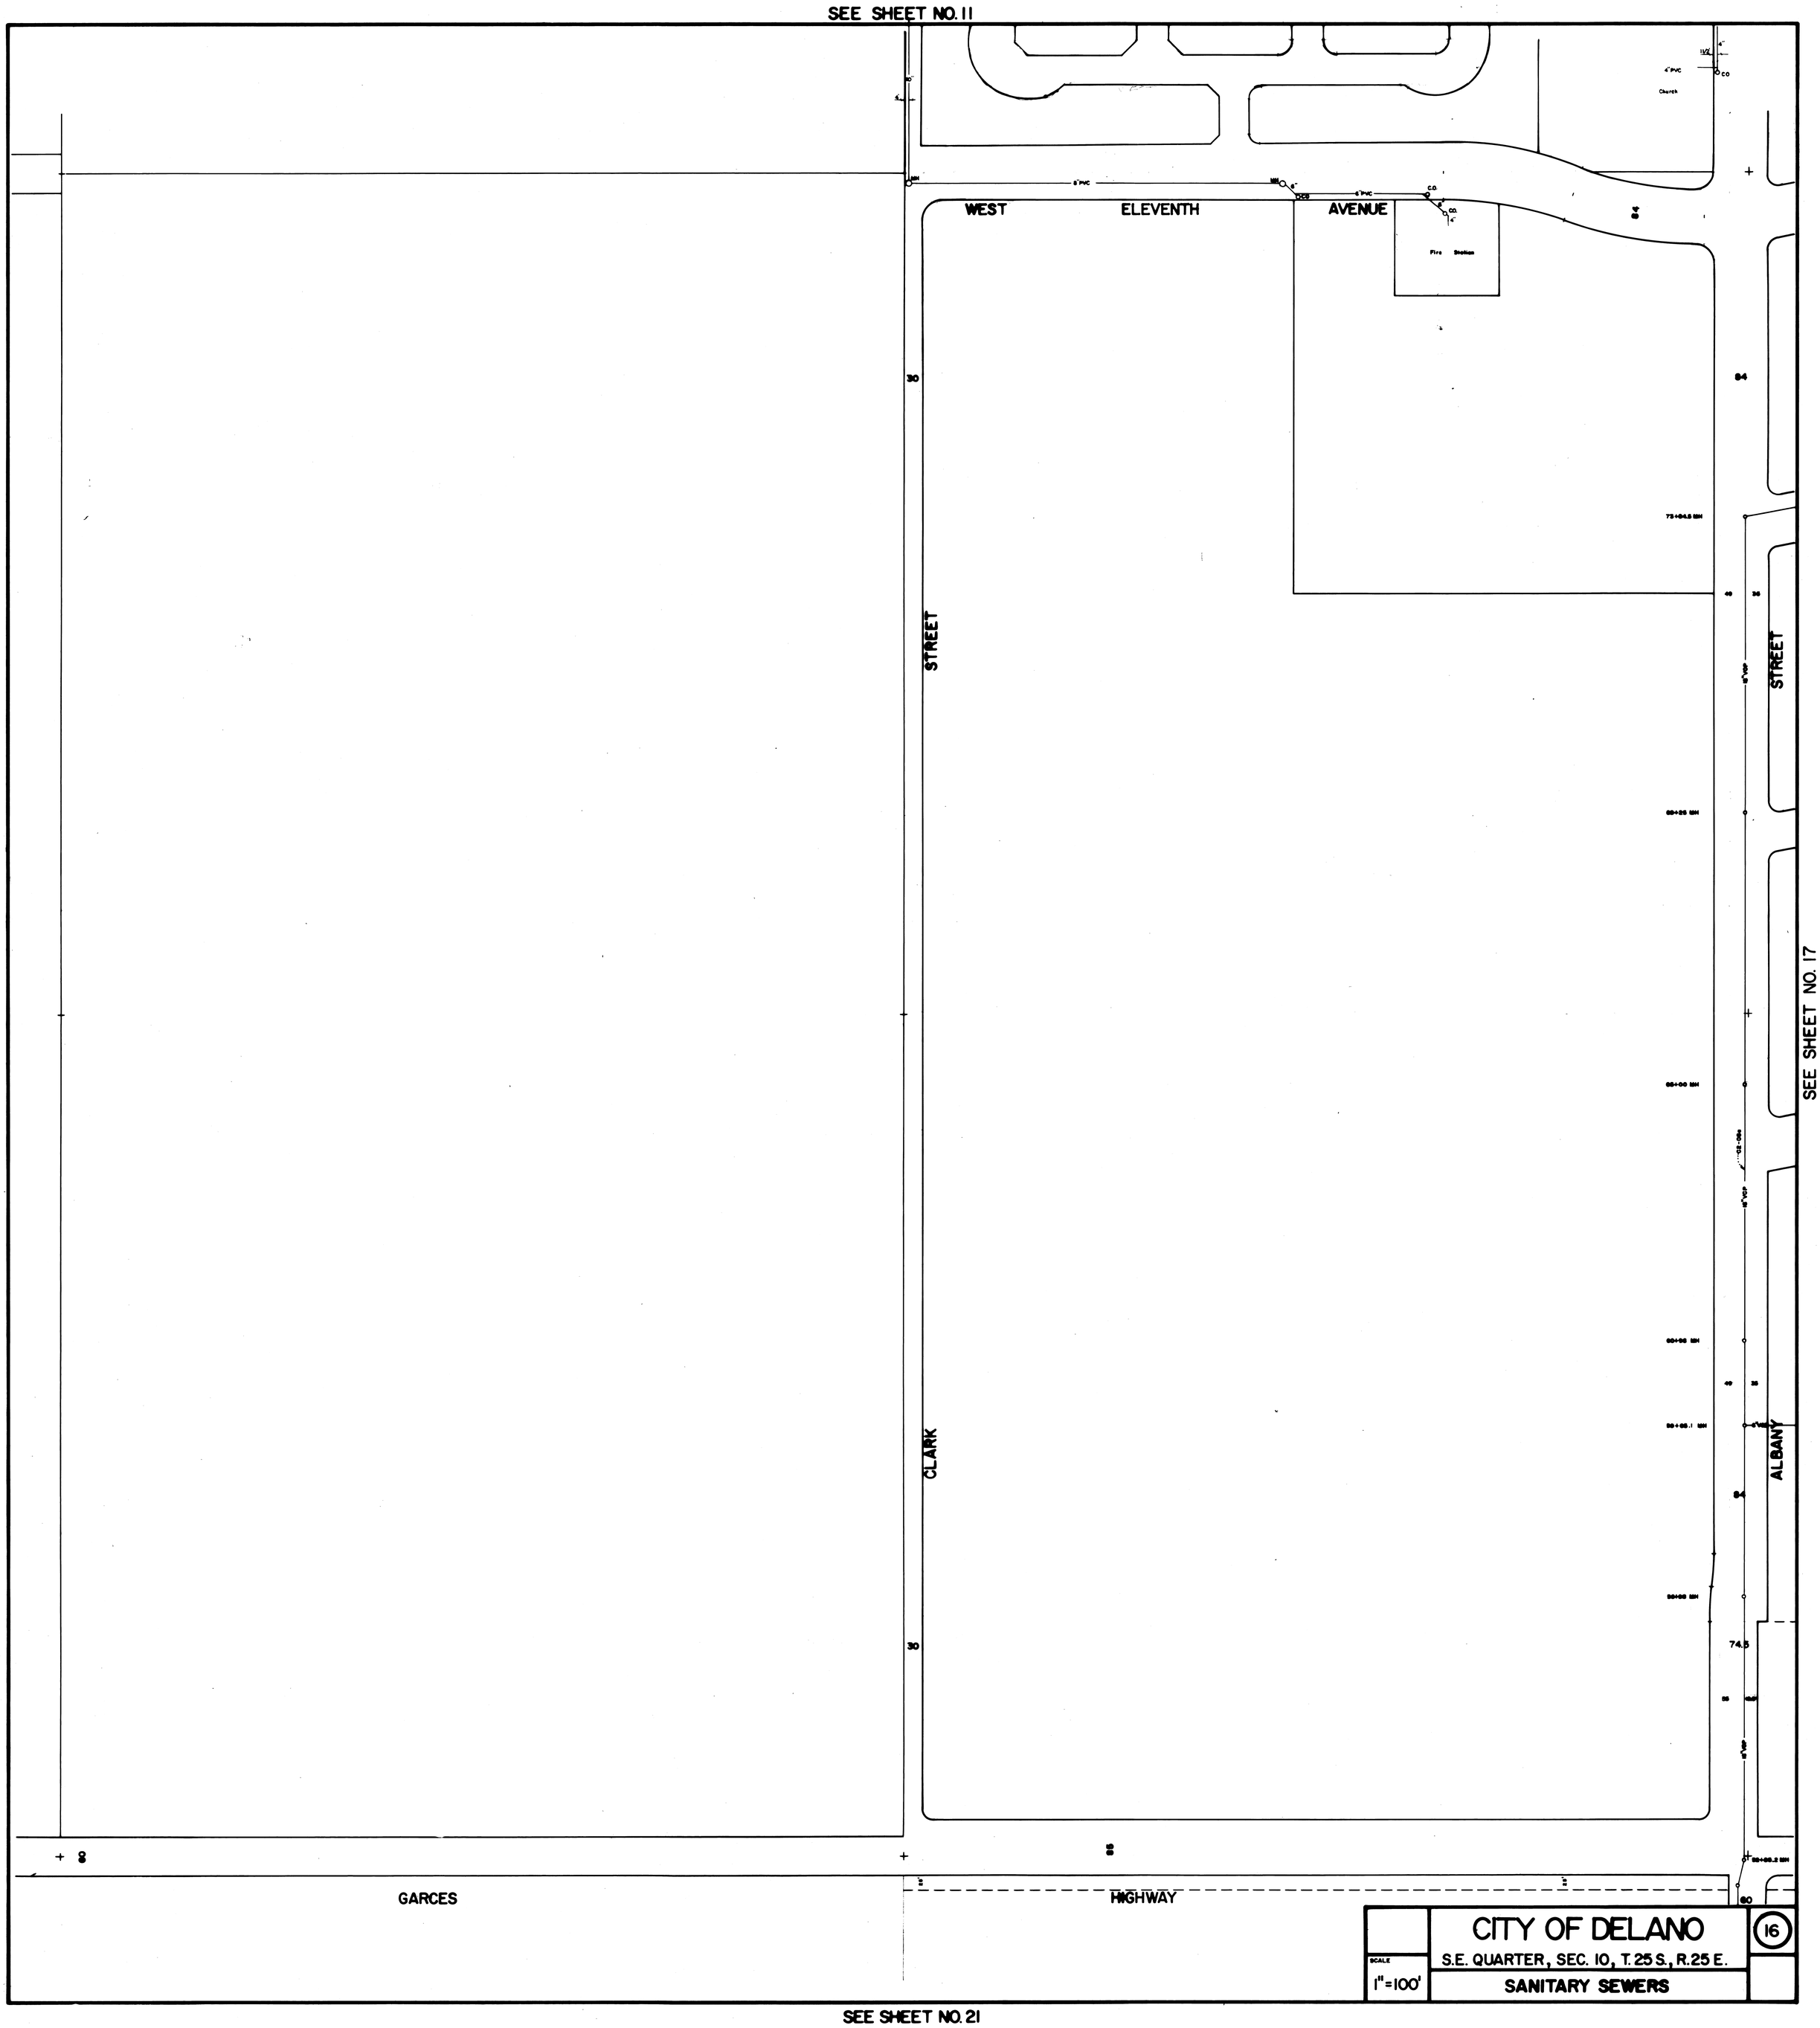

SEE SHEET NO. 21

SEE SHEET NO. 12

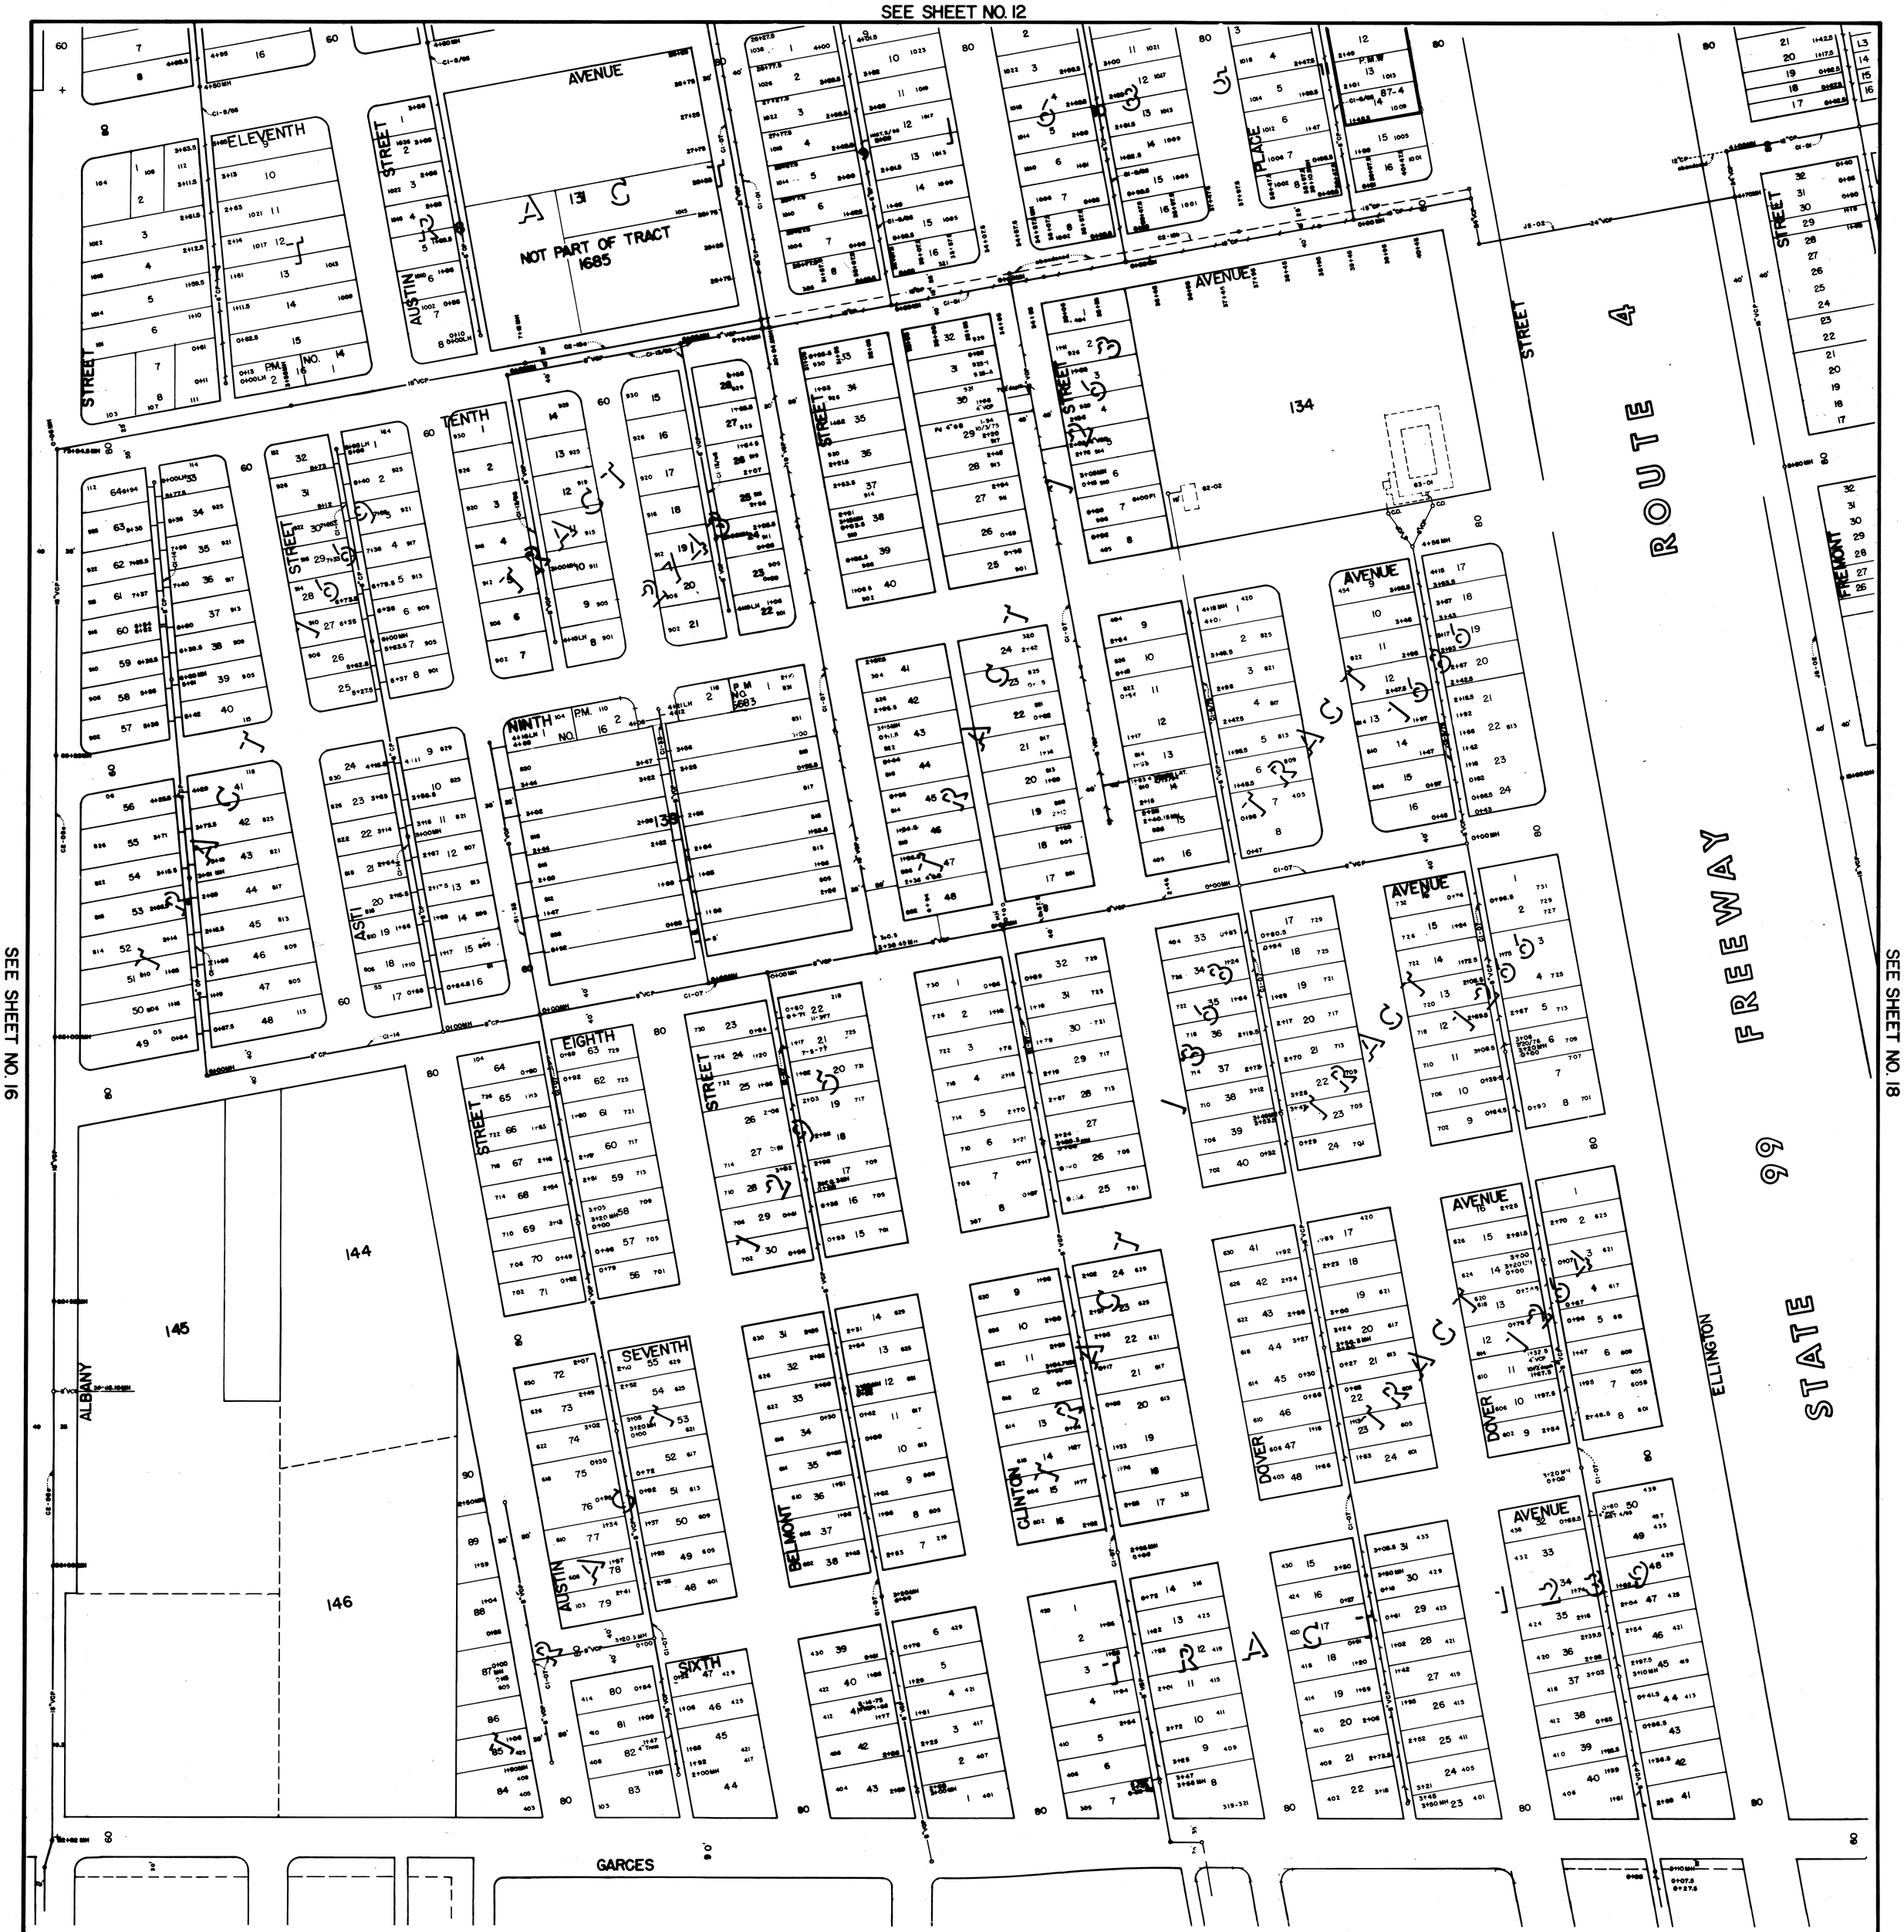

SEE SHEET NO. 16

SEE SHEET NO. 18

CITY OF DELANO

S.W. QUARTER, SECTION 11, T.25S., R.25E.

SCALE: 1" = 100'

SANITARY SEWERS

17

SEE SHEET NO. 22

SEE SHEET NO. 13

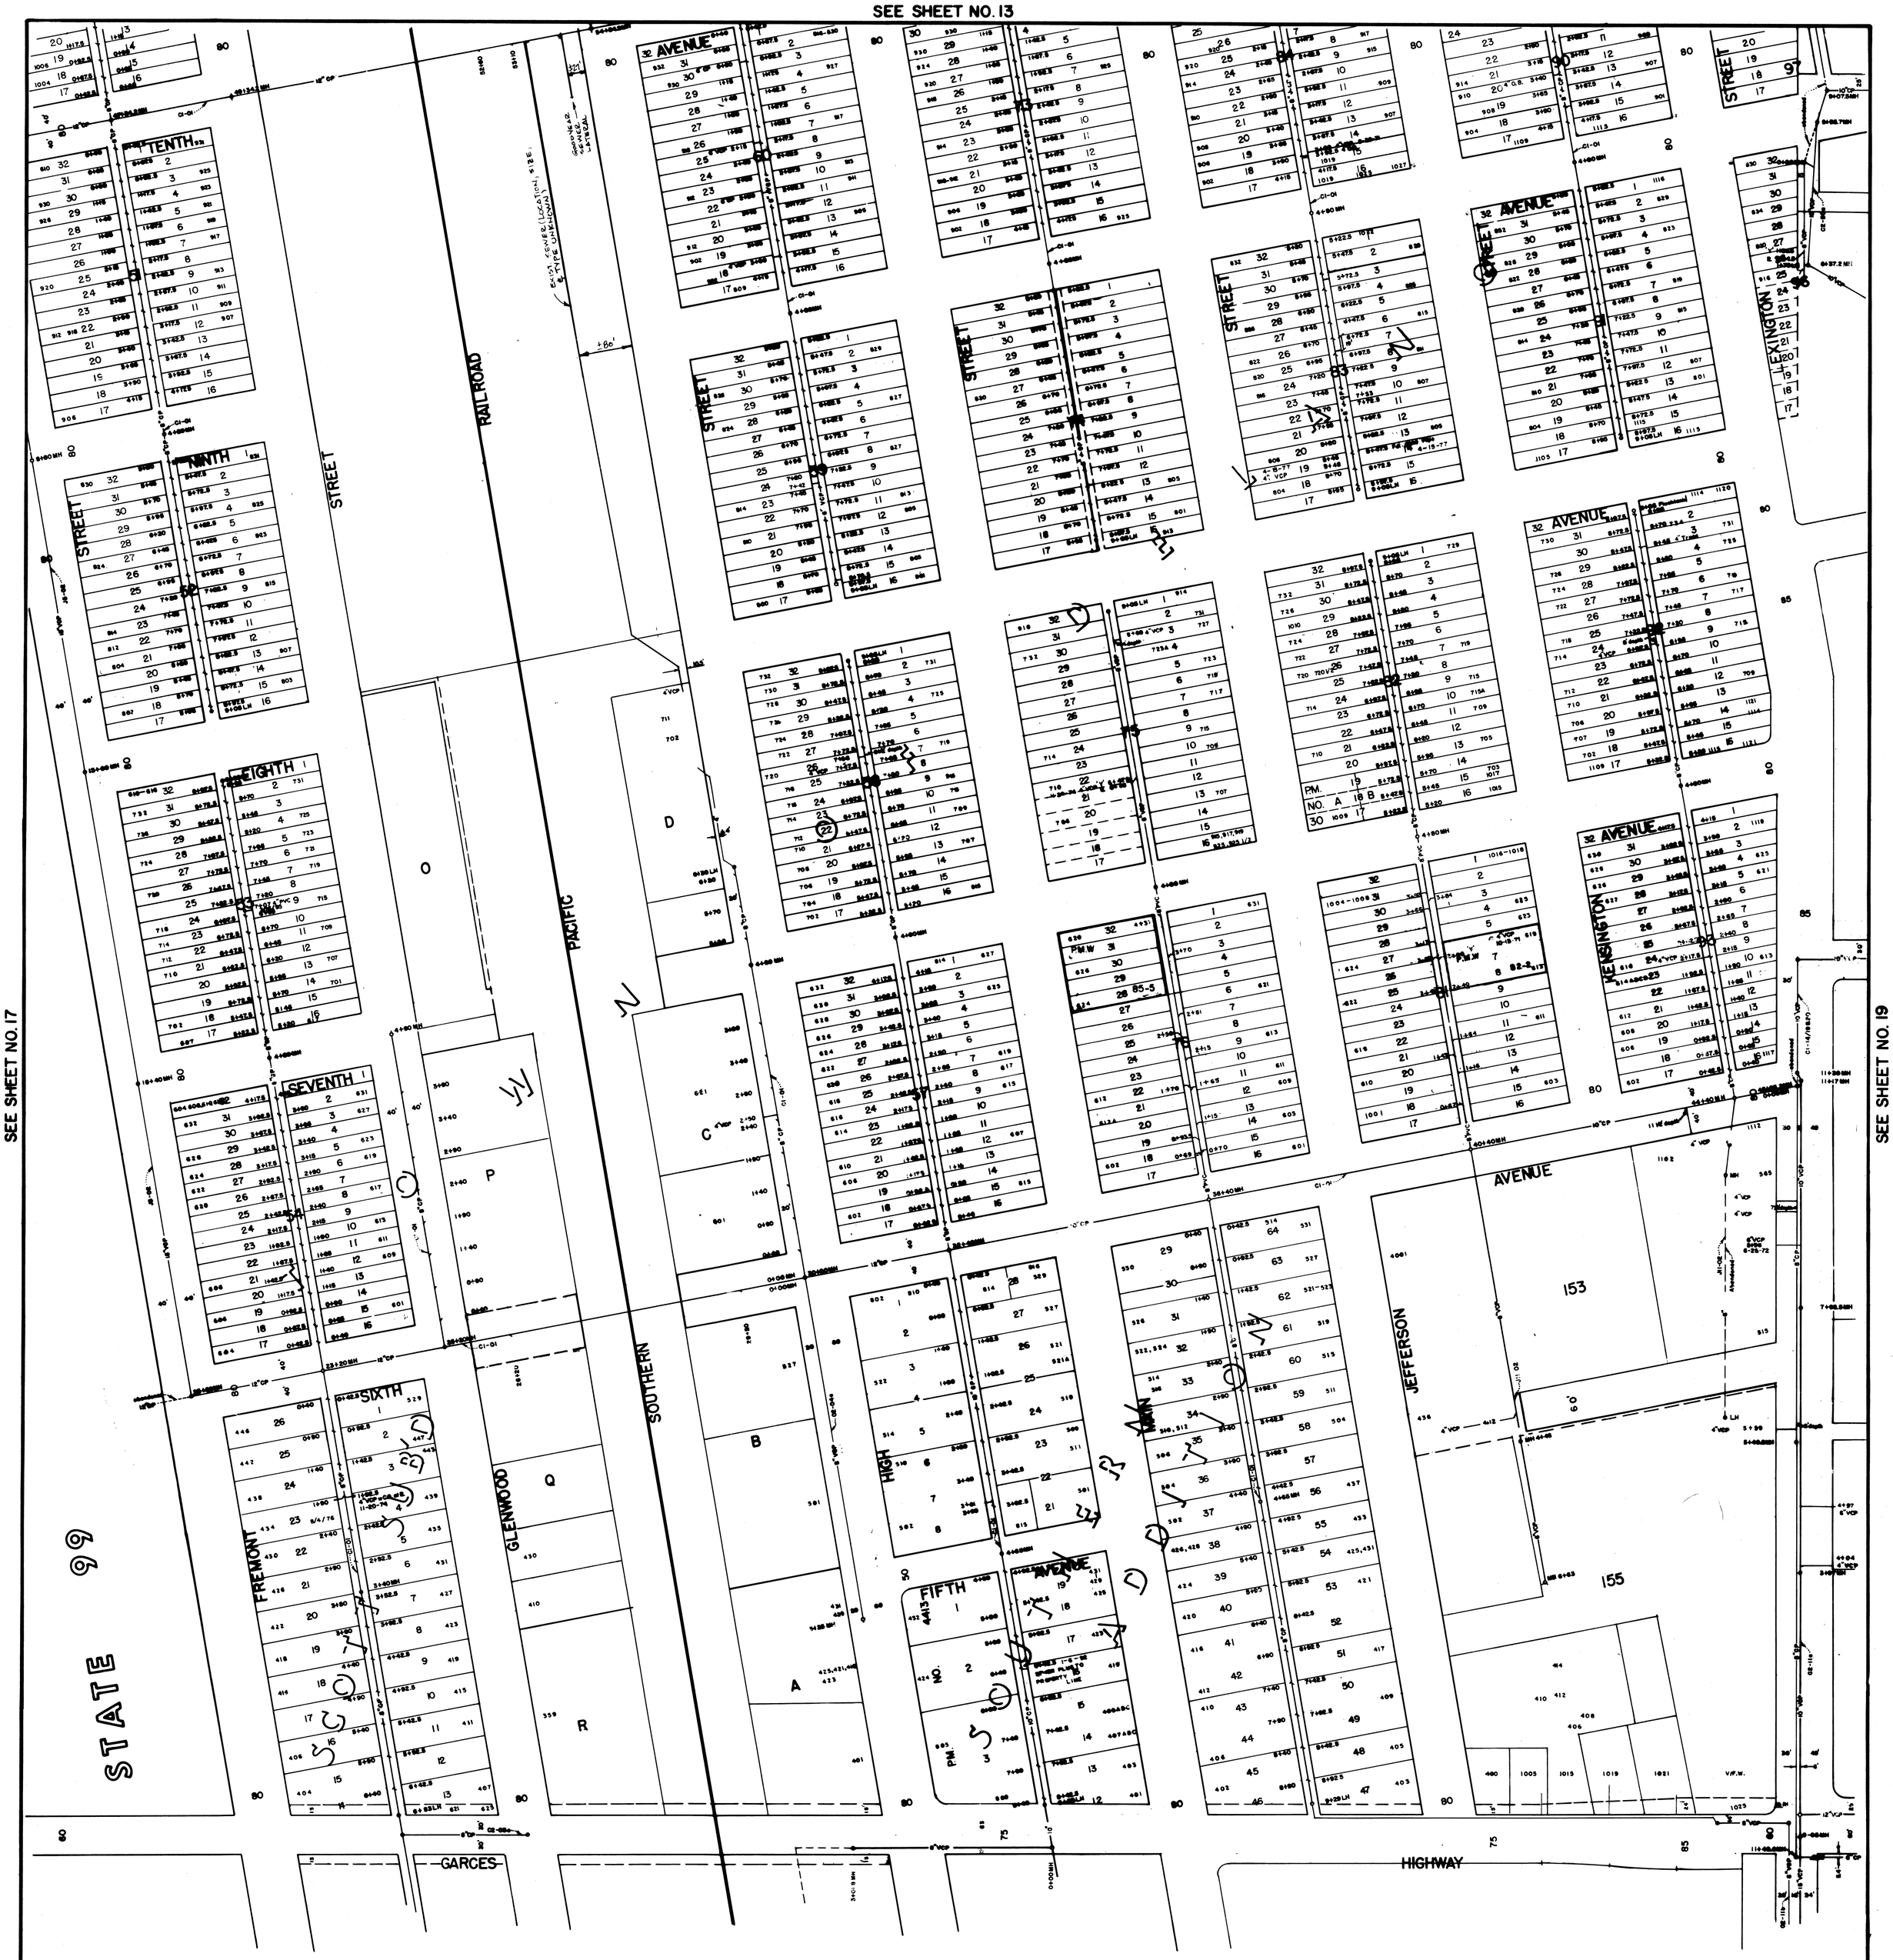

CITY OF DELANO

S.E. QUARTER, SECTION 11, T. 25 S., R. 25 E.

SANITARY SEWERS

SCALE: 1" = 100'

18

SEE SHEET NO. 23

SEE SHEET NO. 14

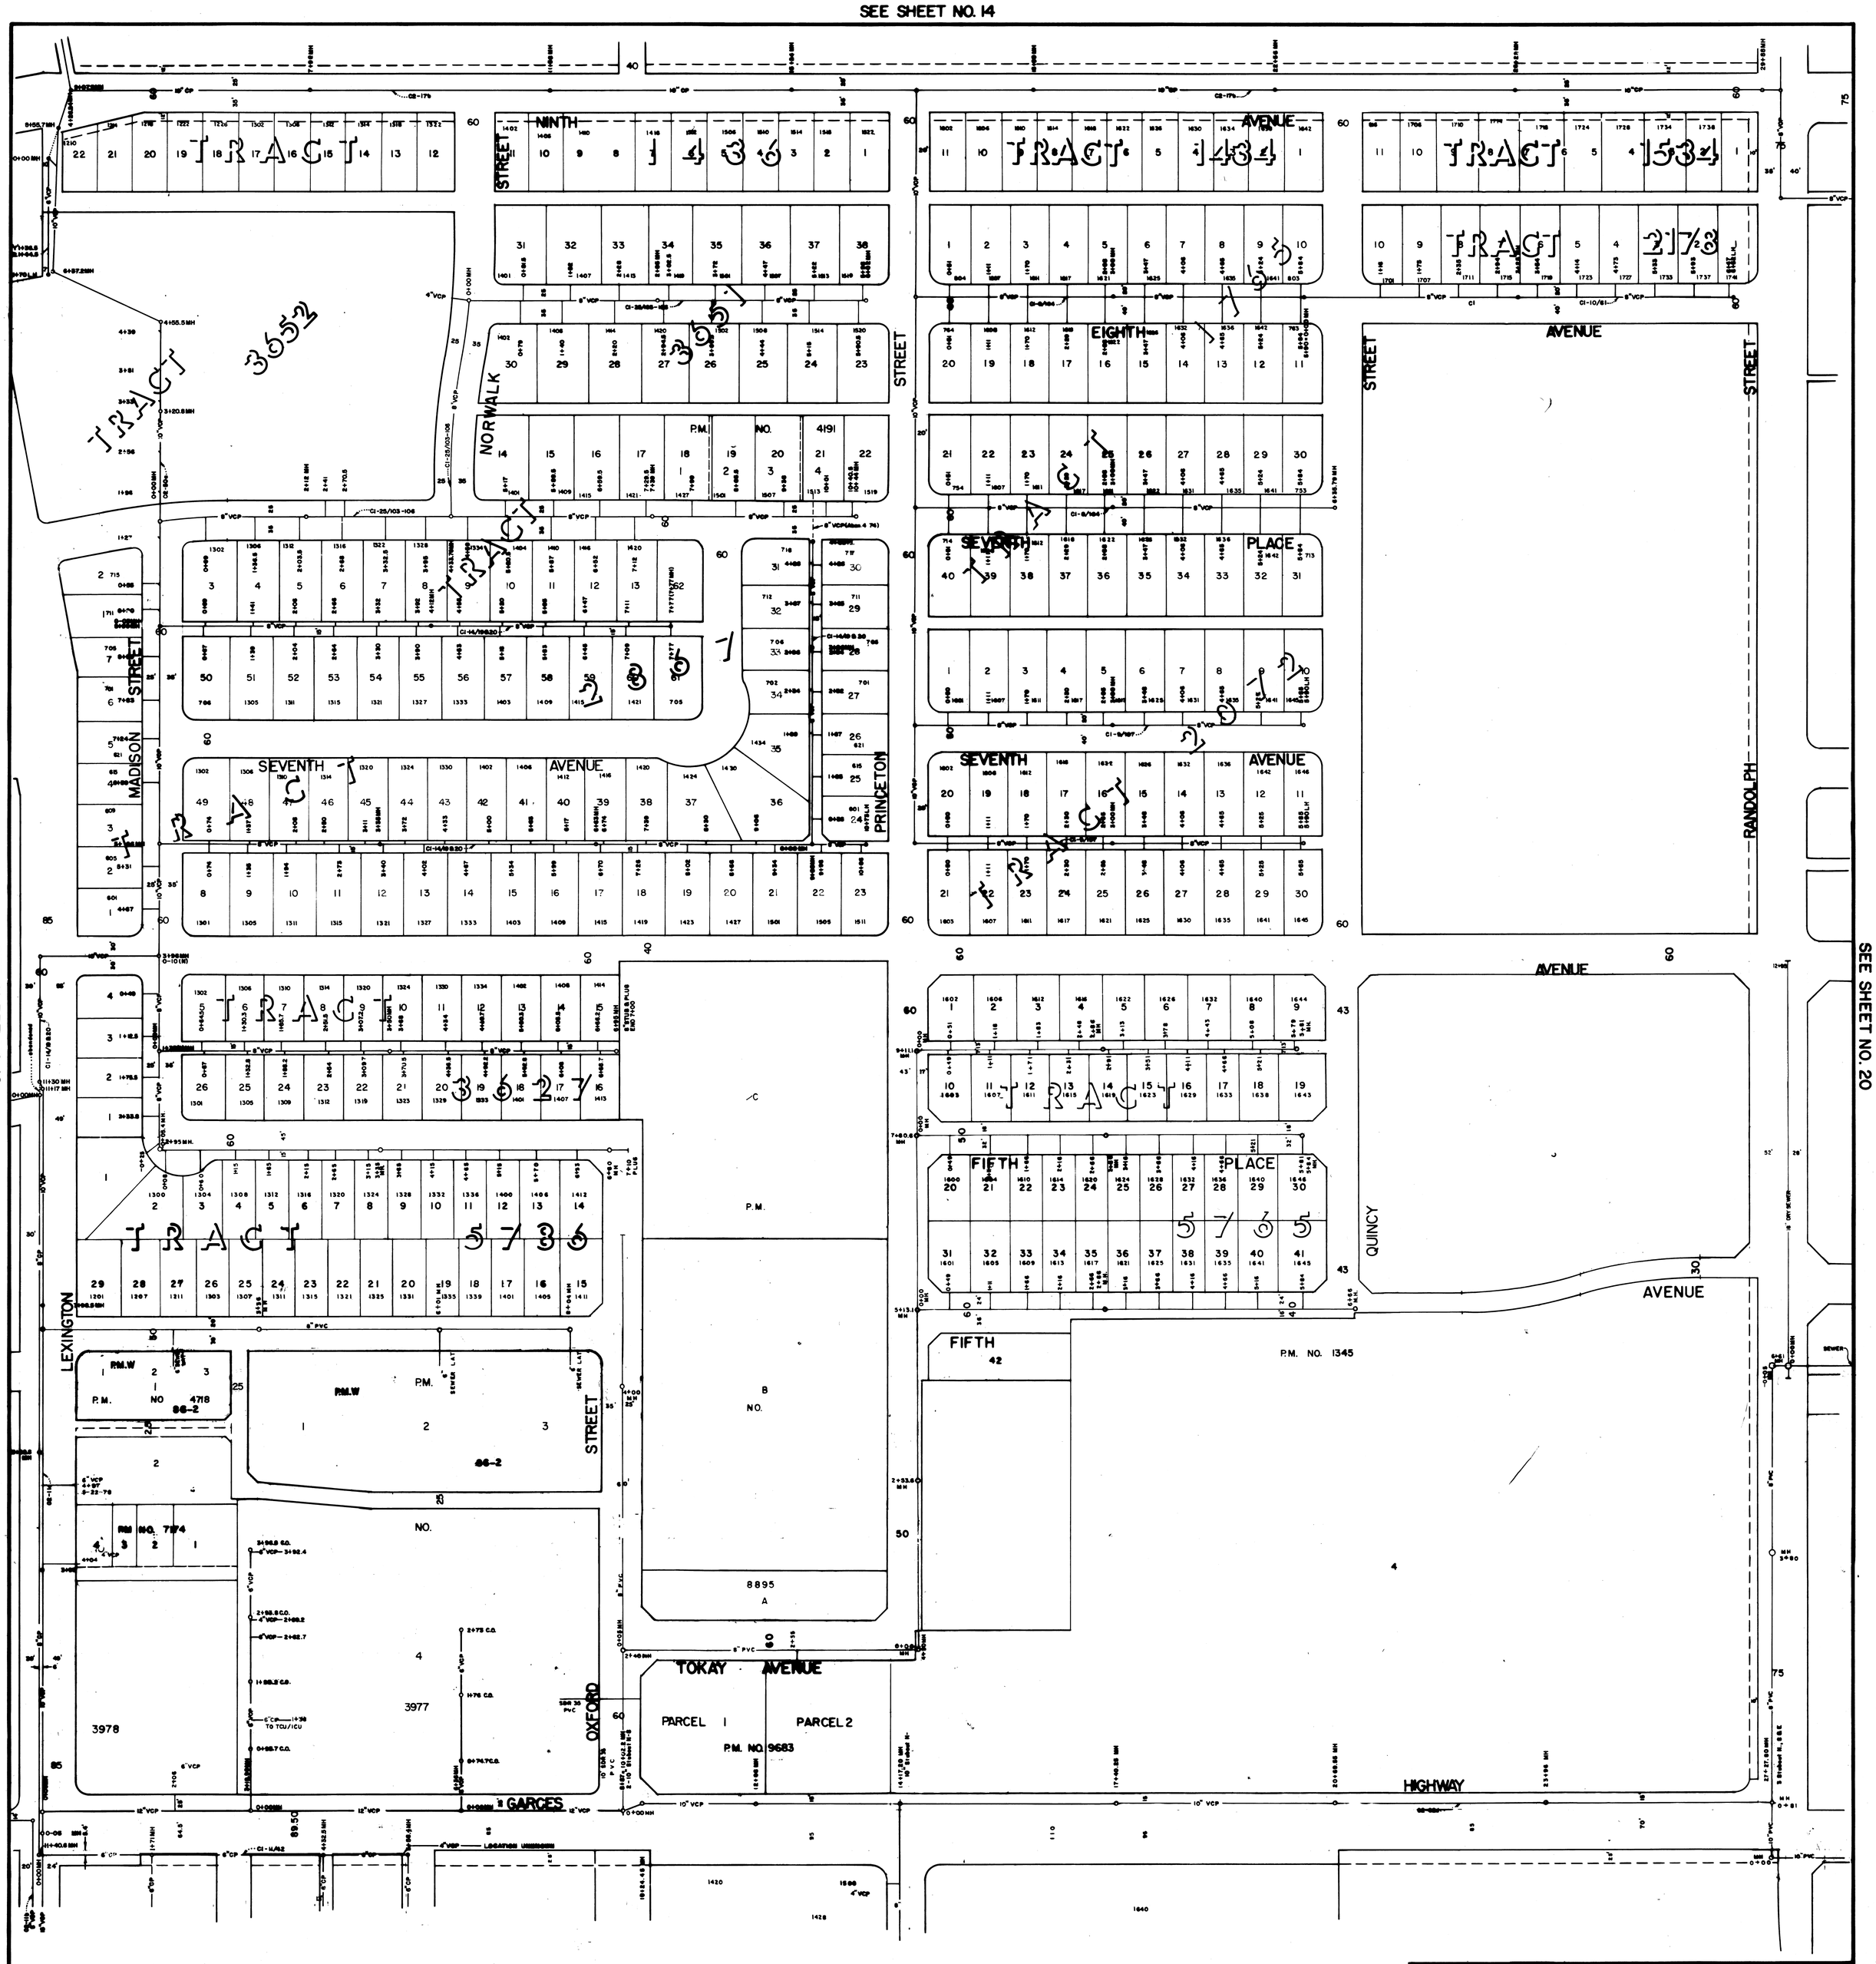

CITY OF DELANO

S.W. QUARTER, SECTION 12, T.25 S., R.25 E.

SCALE: 1" = 100'

SANITARY SEWERS

19

SEE SHEET NO. 24

SEE SHEET NO. 15

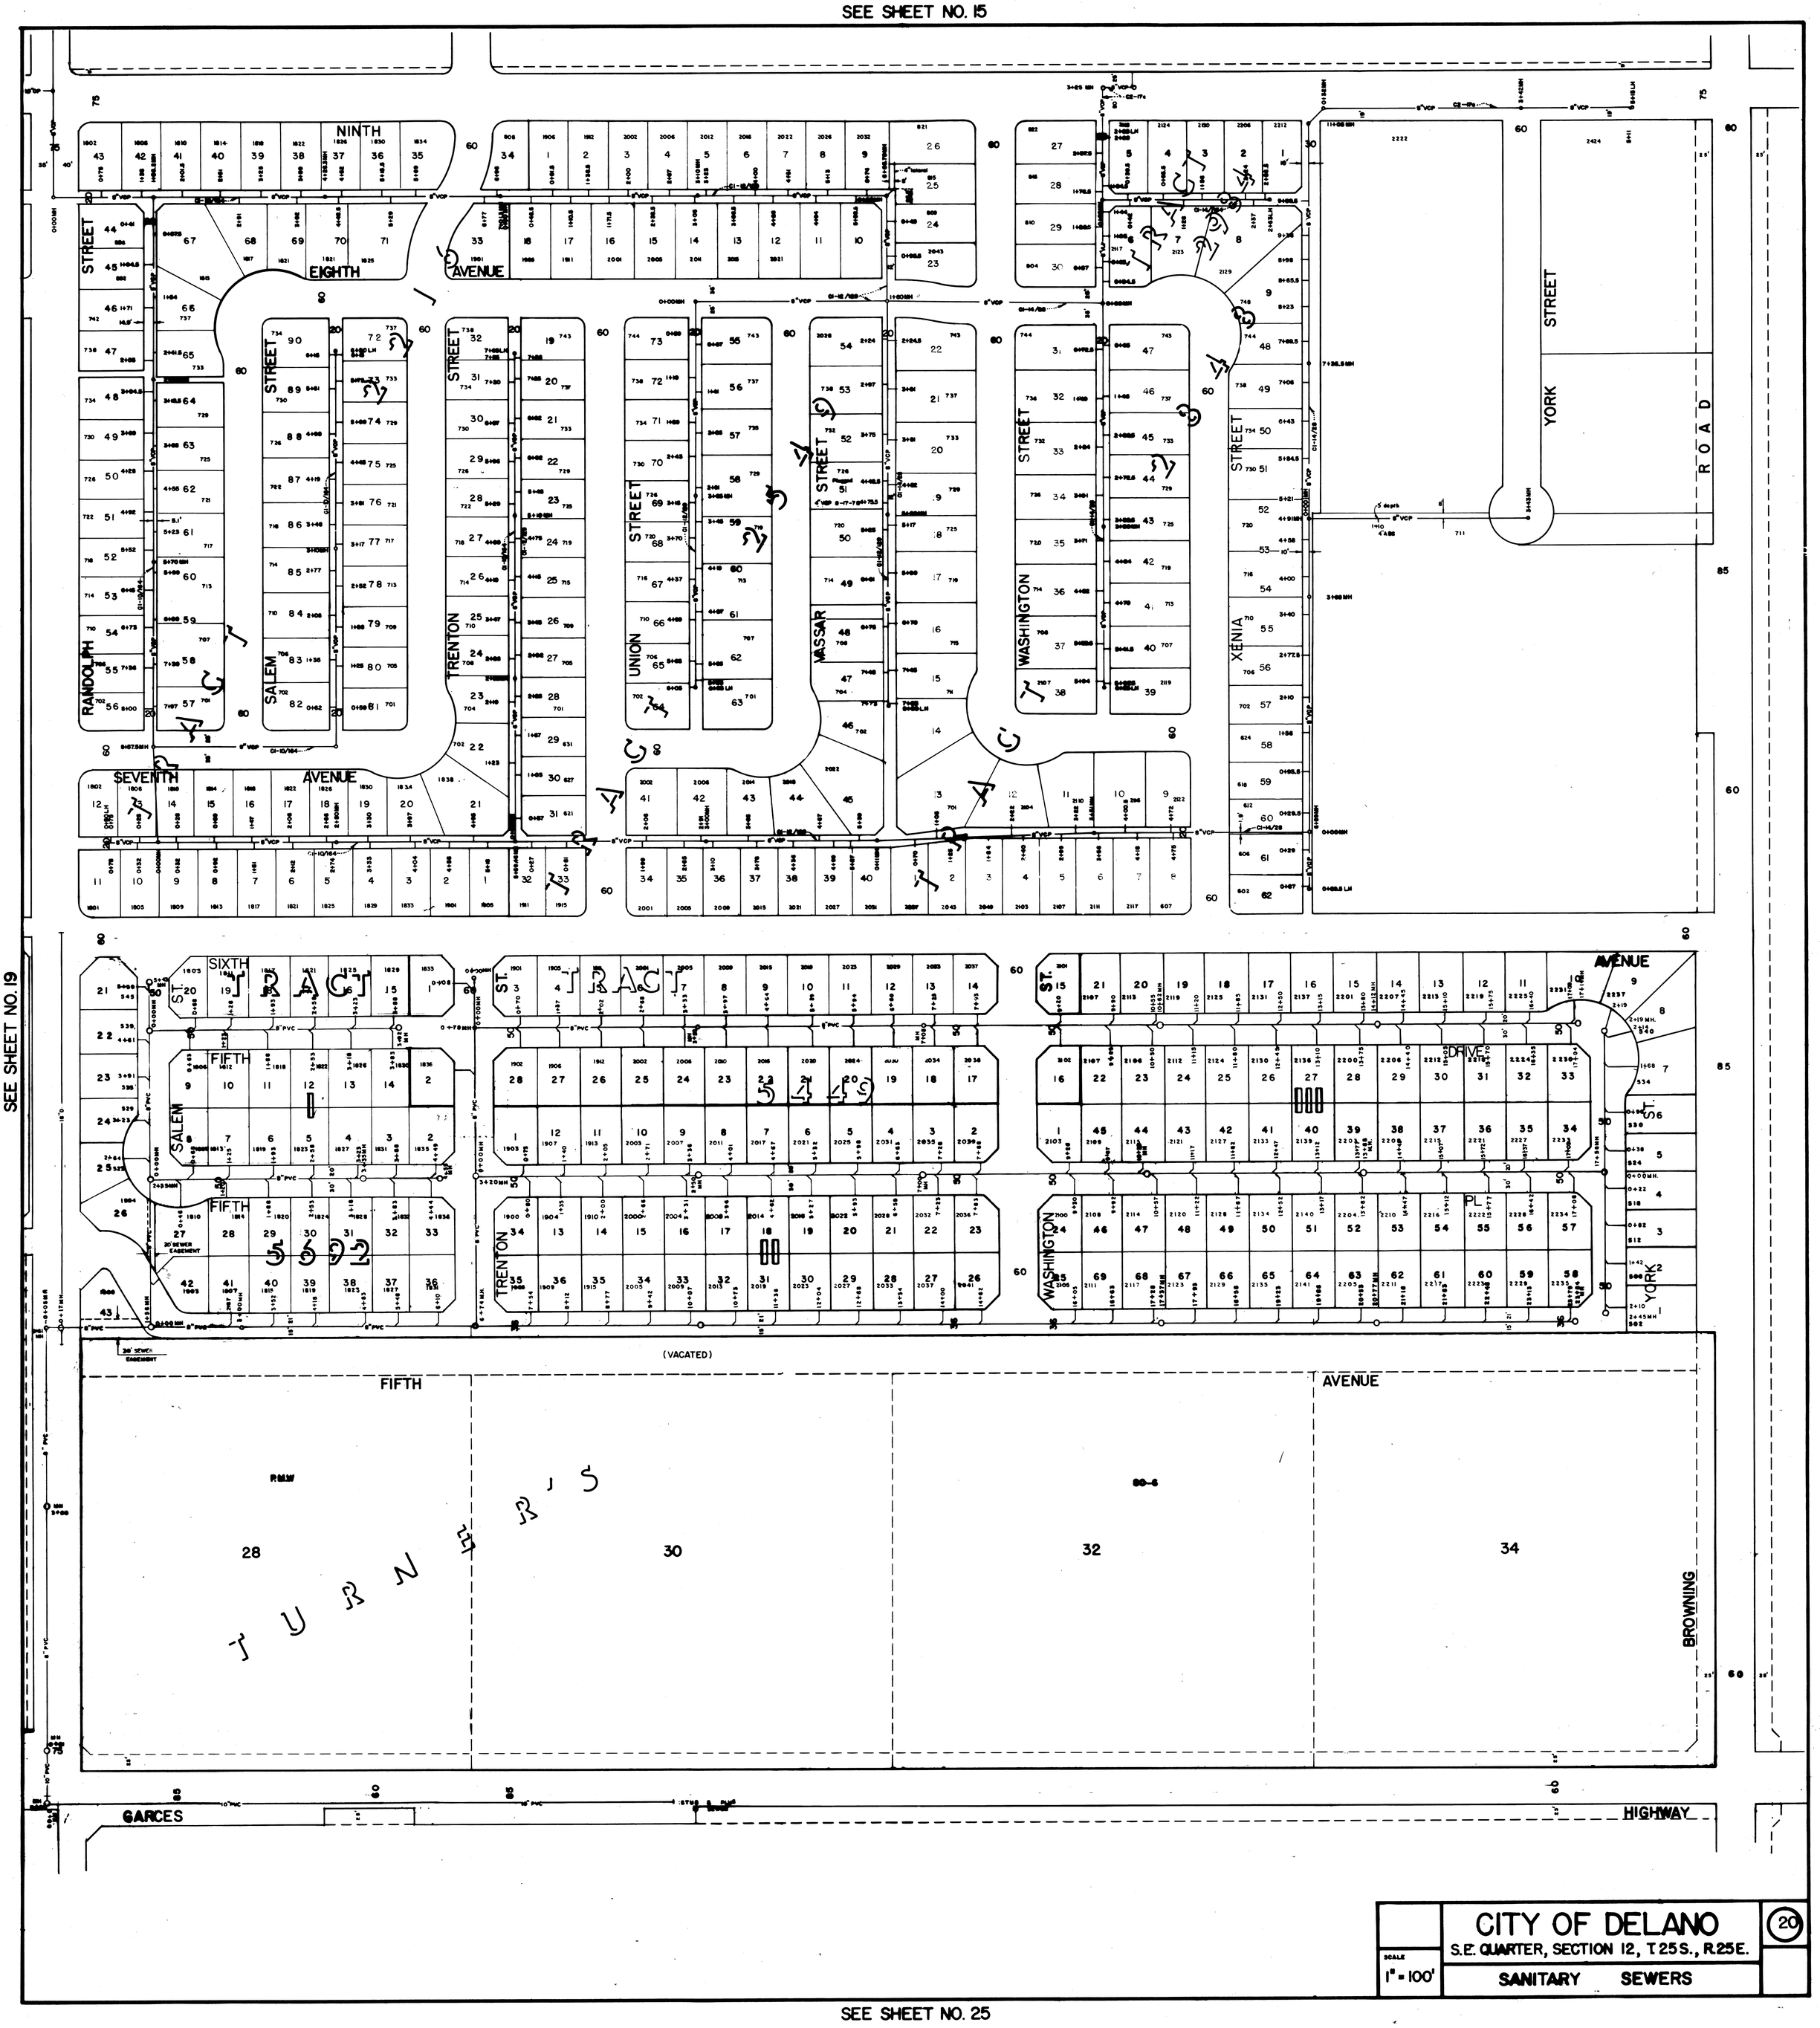

SEE SHEET NO. 19

CITY OF DELANO

S.E. QUARTER, SECTION 12, T 25 S., R 25 E.

SANITARY SEWERS

SCALE 1" = 100'

20

SEE SHEET NO. 25

SEE SHEET NO. 17

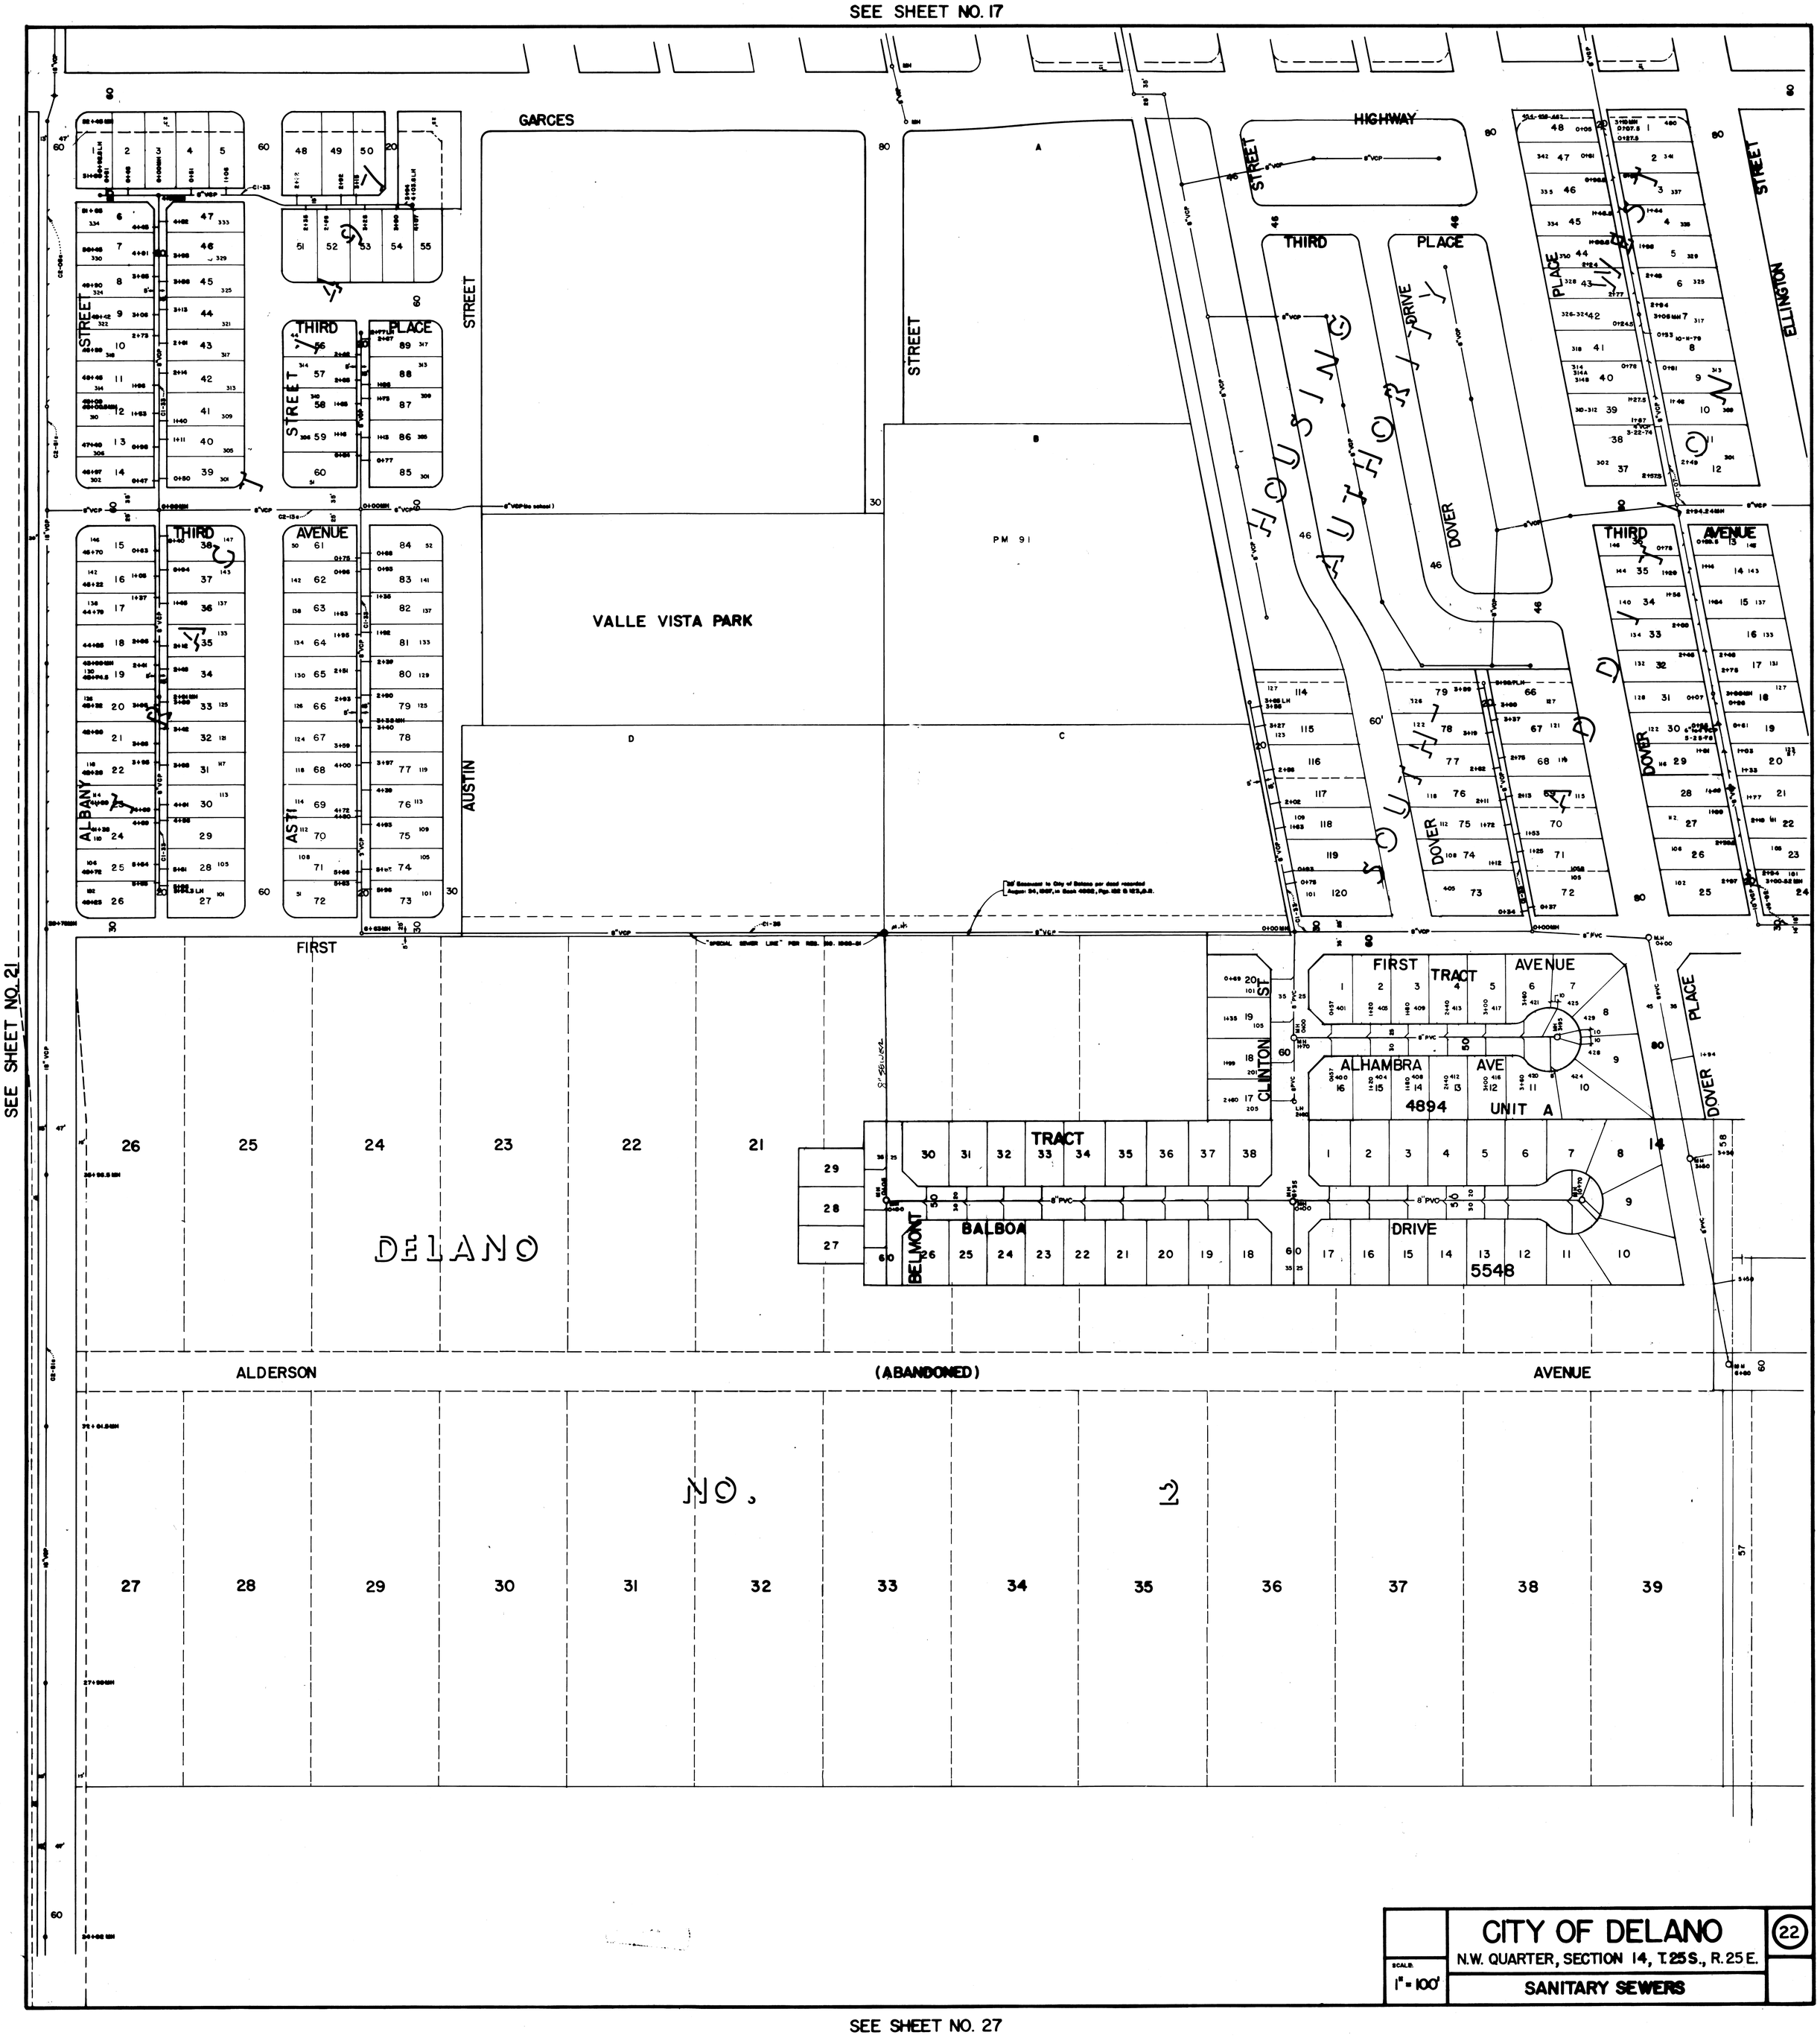

SEE SHEET NO. 21

SEE SHEET NO. 23

CITY OF DELANO

N.W. QUARTER, SECTION 14, T.25 S., R.25 E.

SANITARY SEWERS

SCALE: 1" = 100'

22

SEE SHEET NO. 27

SEE SHEET NO. 18

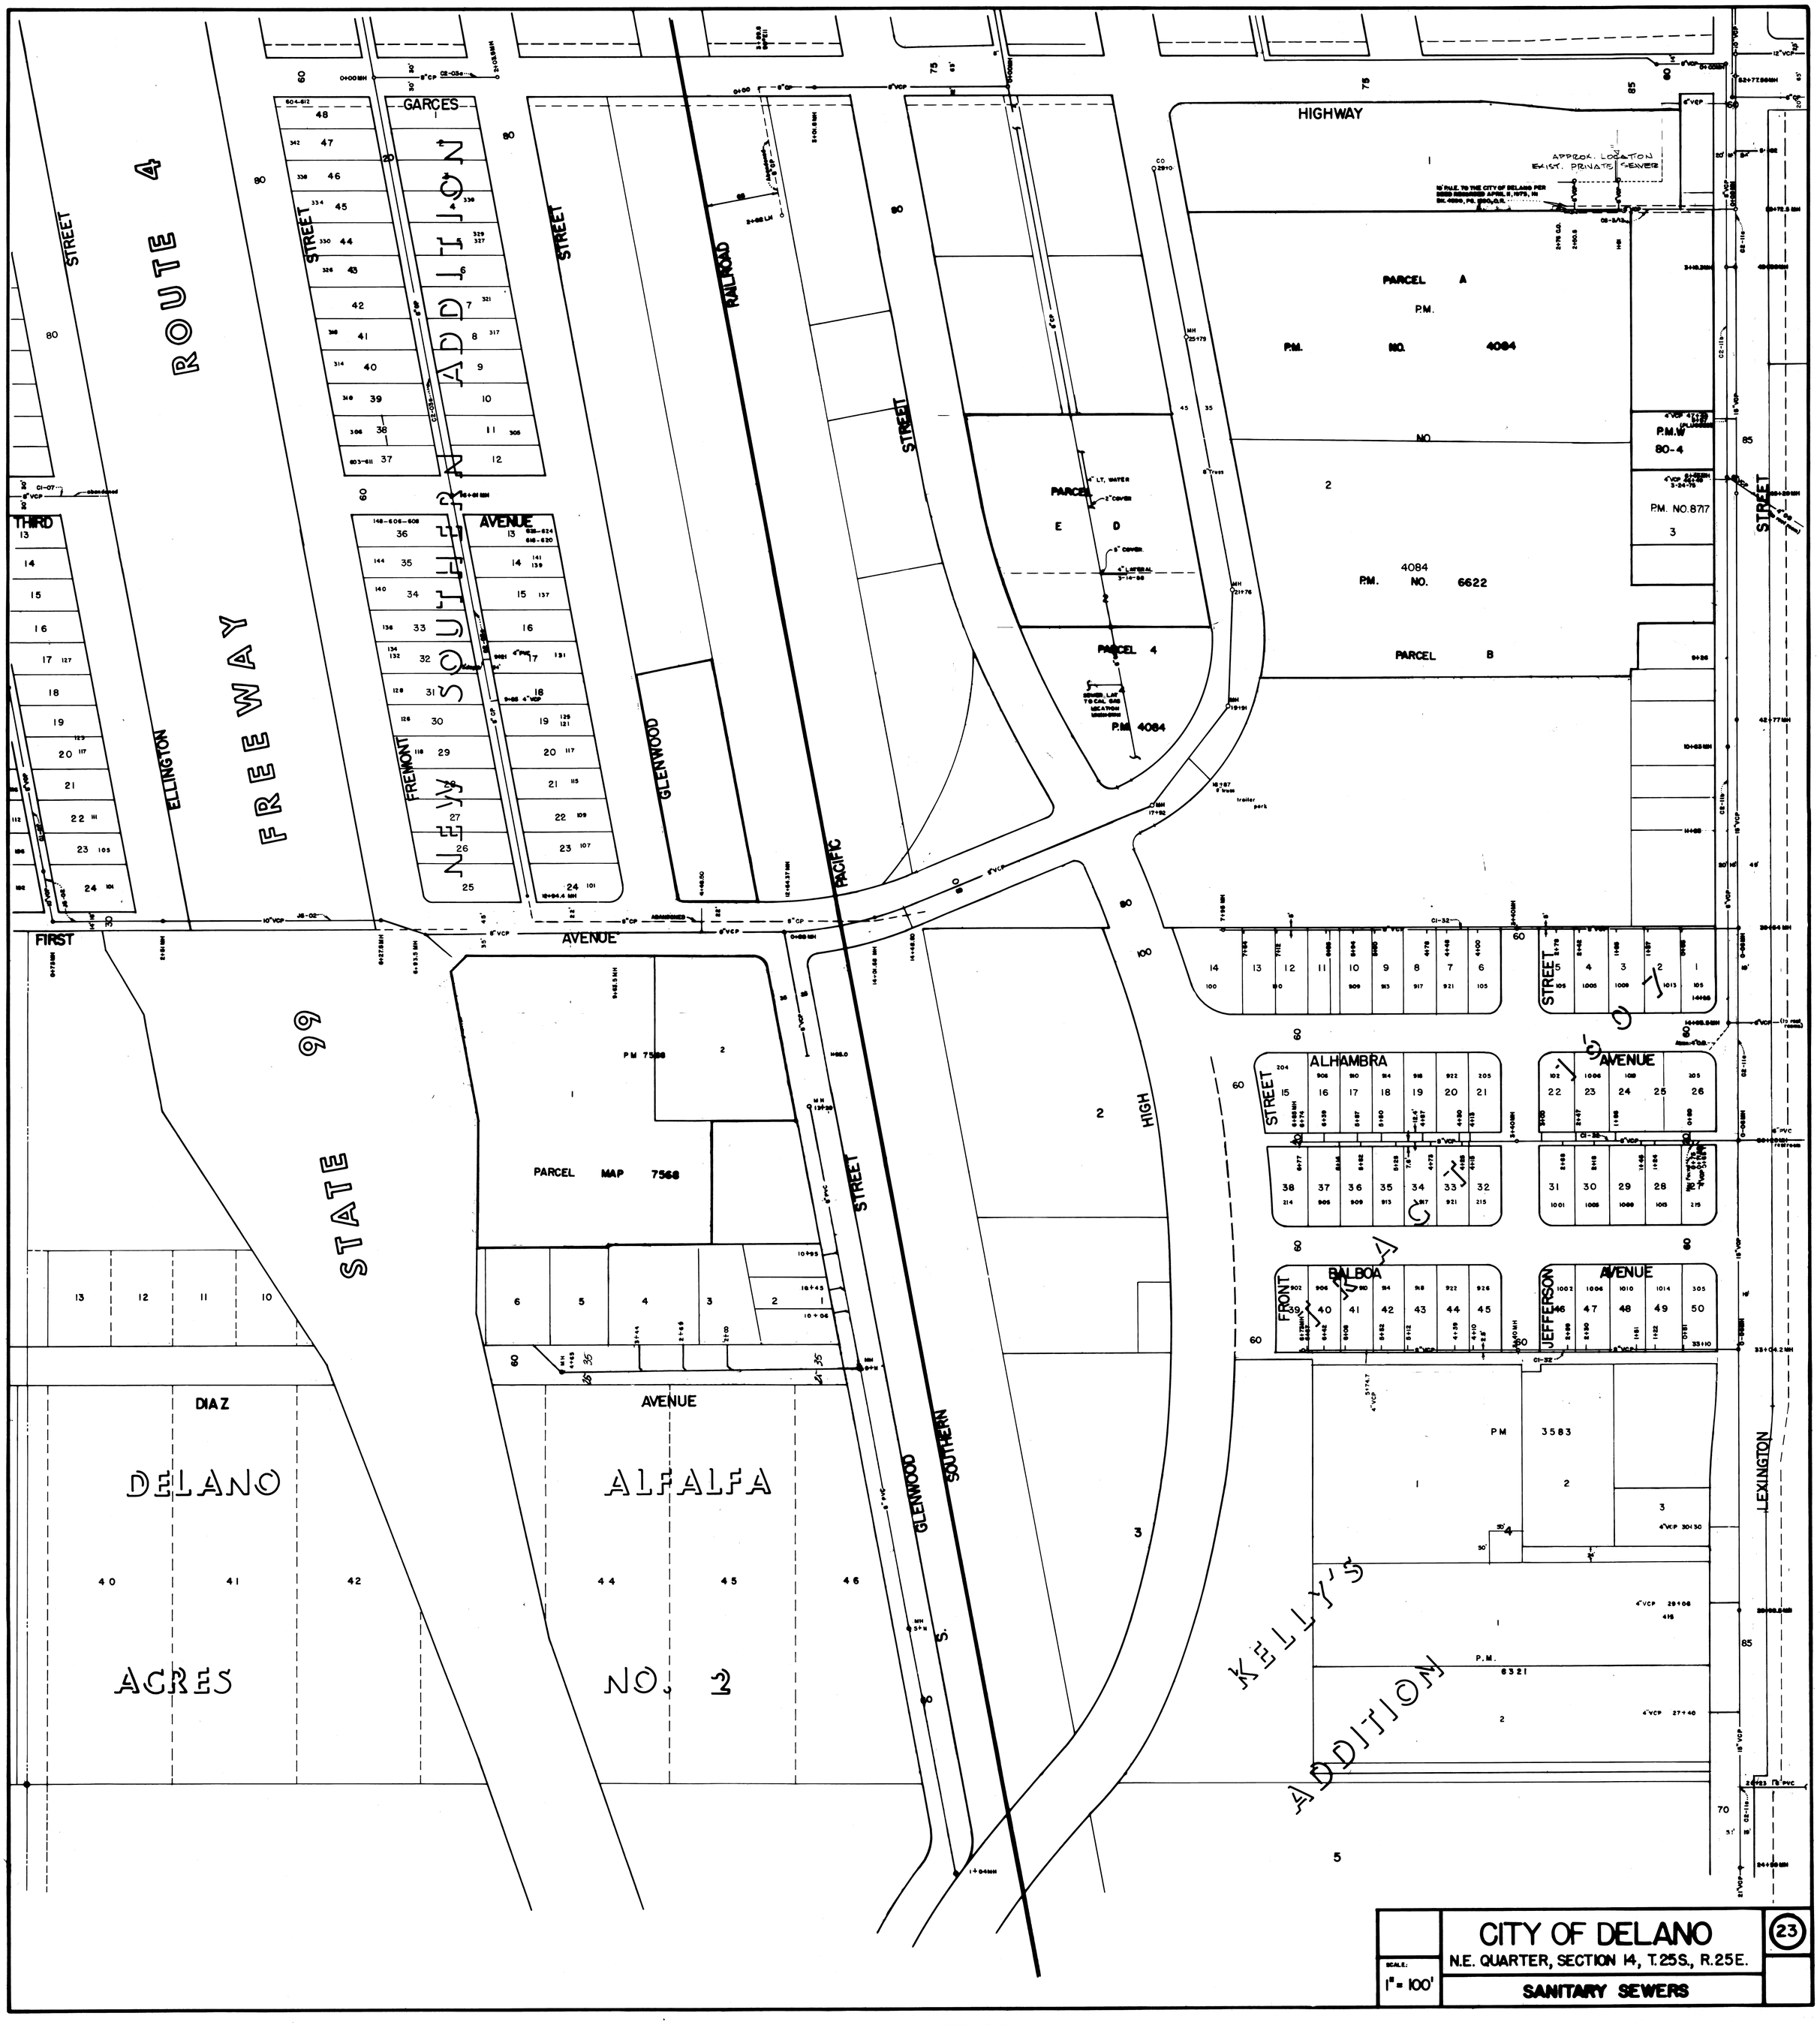

SEE SHEET NO. 22

SEE SHEET NO. 24

CITY OF DELANO

N.E. QUARTER, SECTION 14, T.25S., R.25E.

SANITARY SEWERS

SCALE: 1" = 100'

23

SEE SHEET NO. 28

SEE SHEET NO. 19

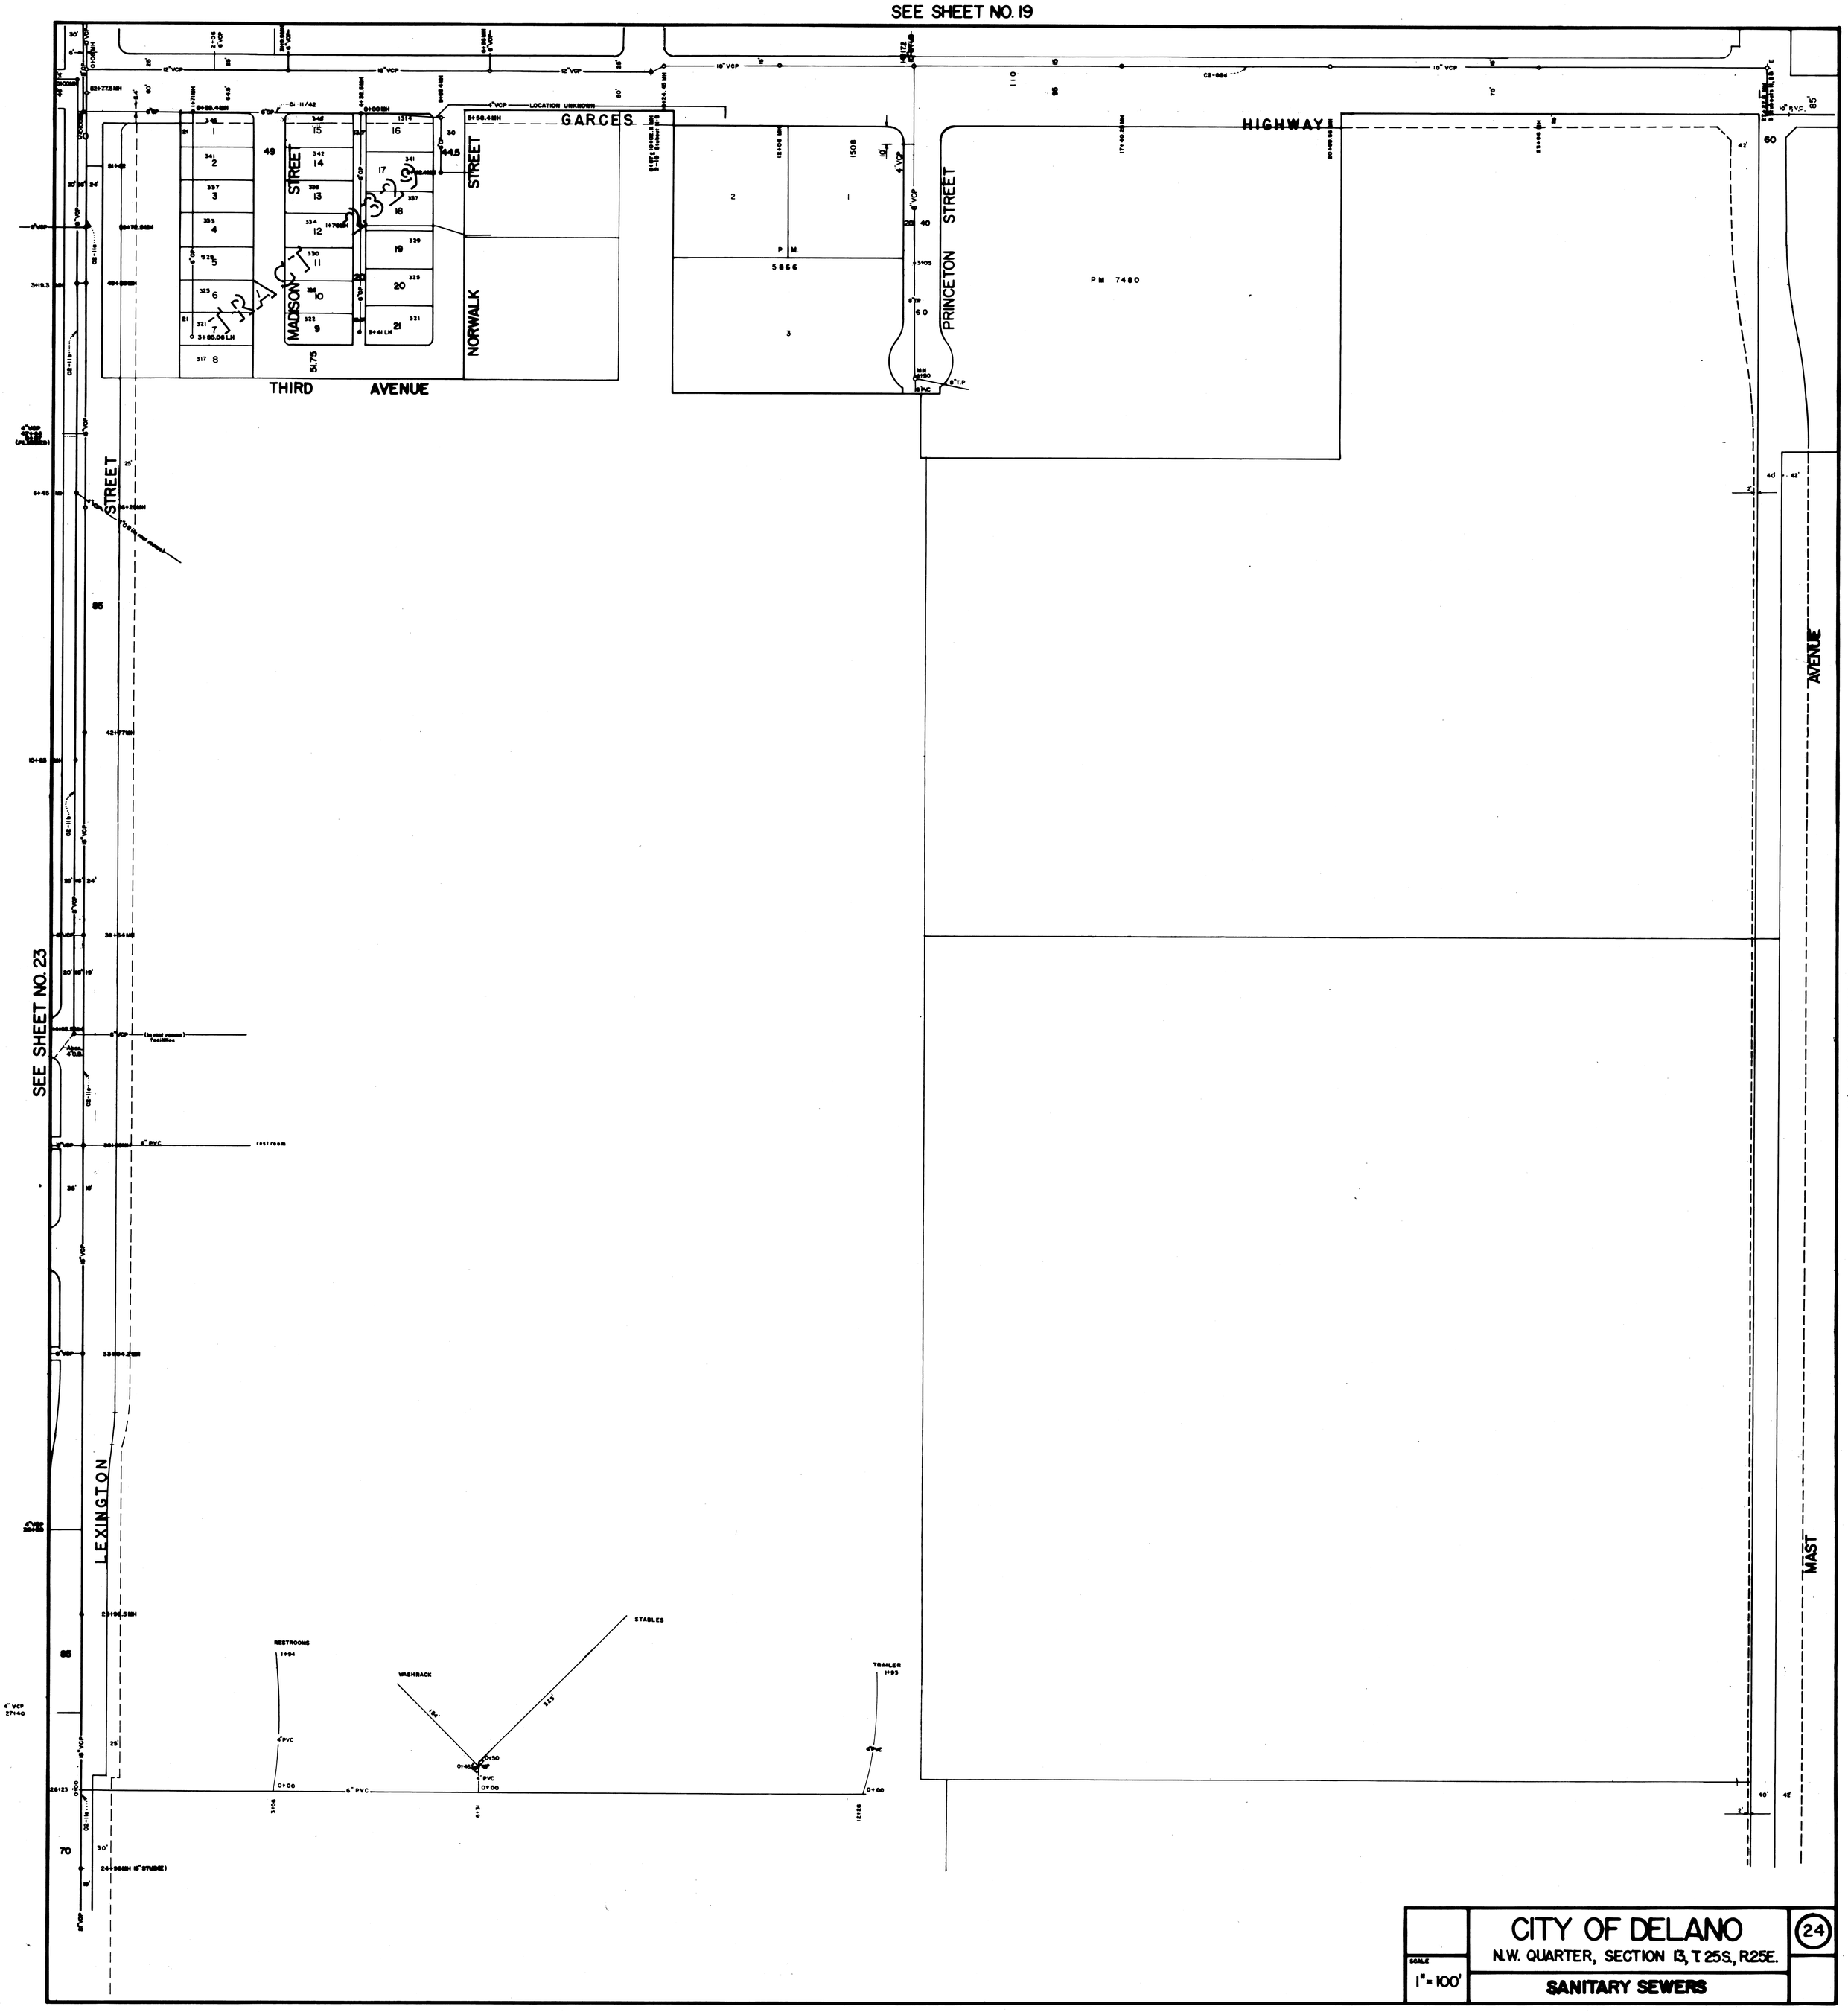

SEE SHEET NO. 29

SEE SHEET NO. 20

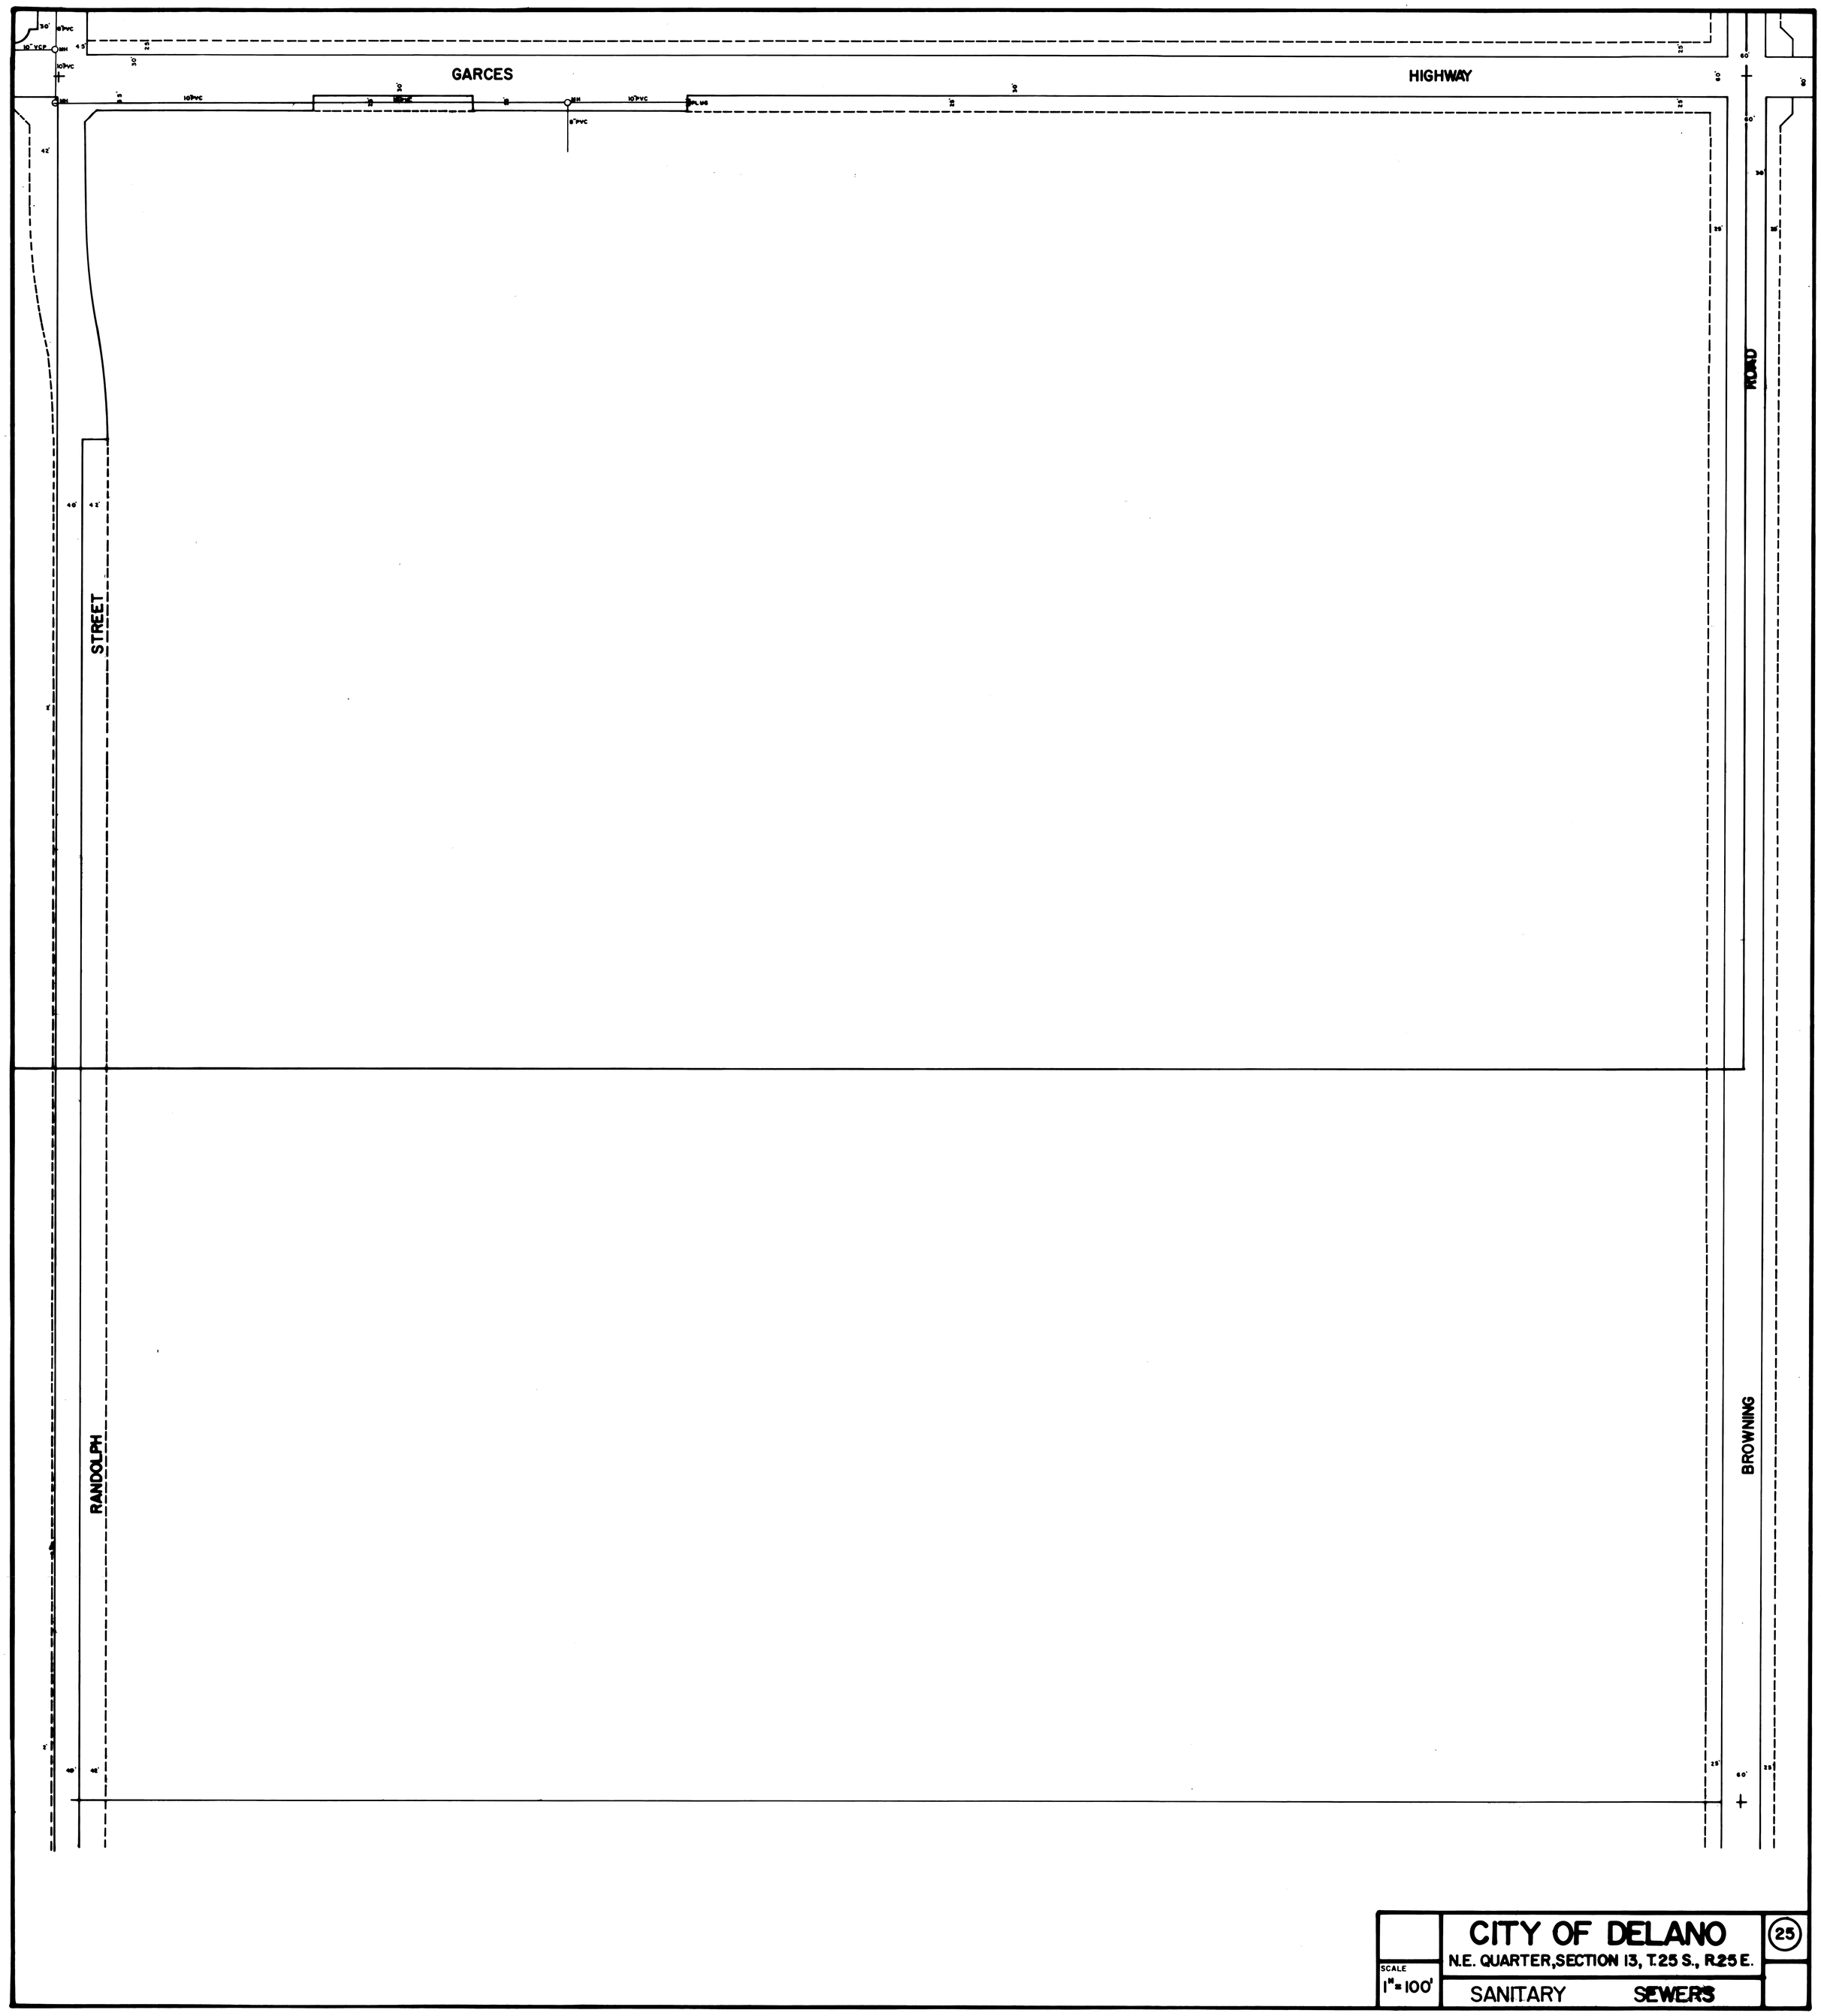

SEE SHEET NO. 30

SEE SHEET NO. 22

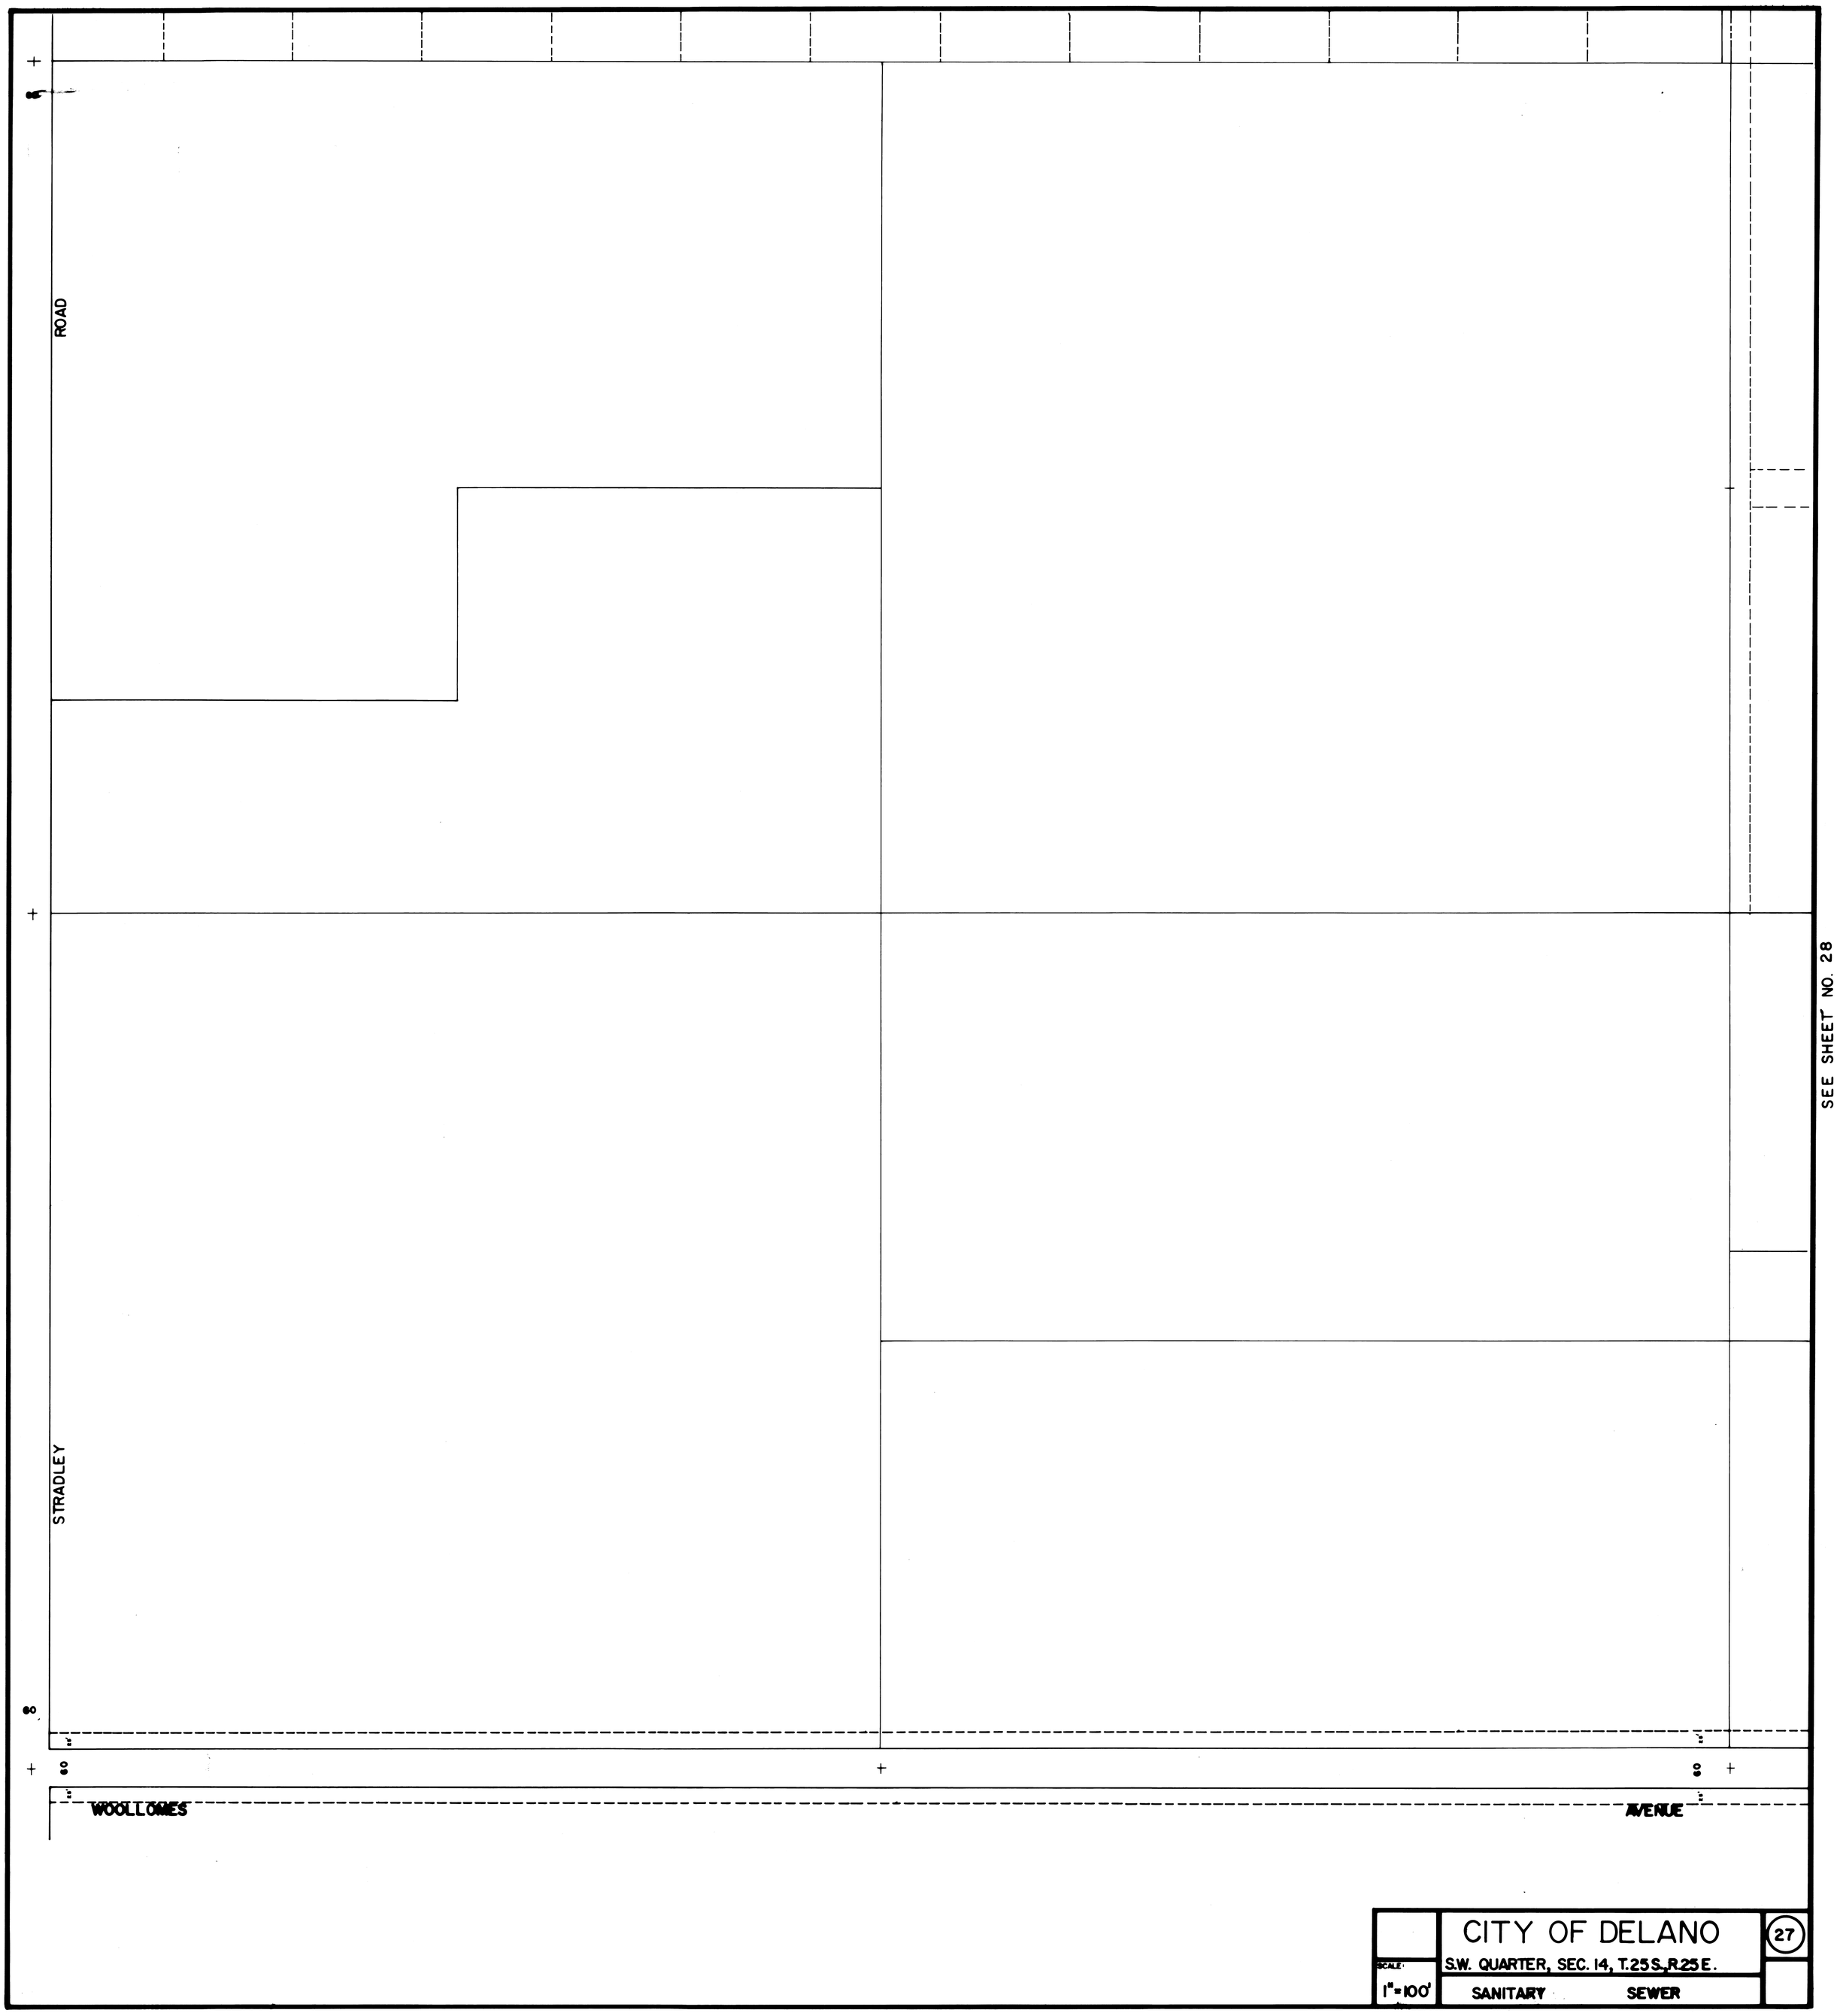

SEE SHEET NO. 32

SEE SHEET NO. 23

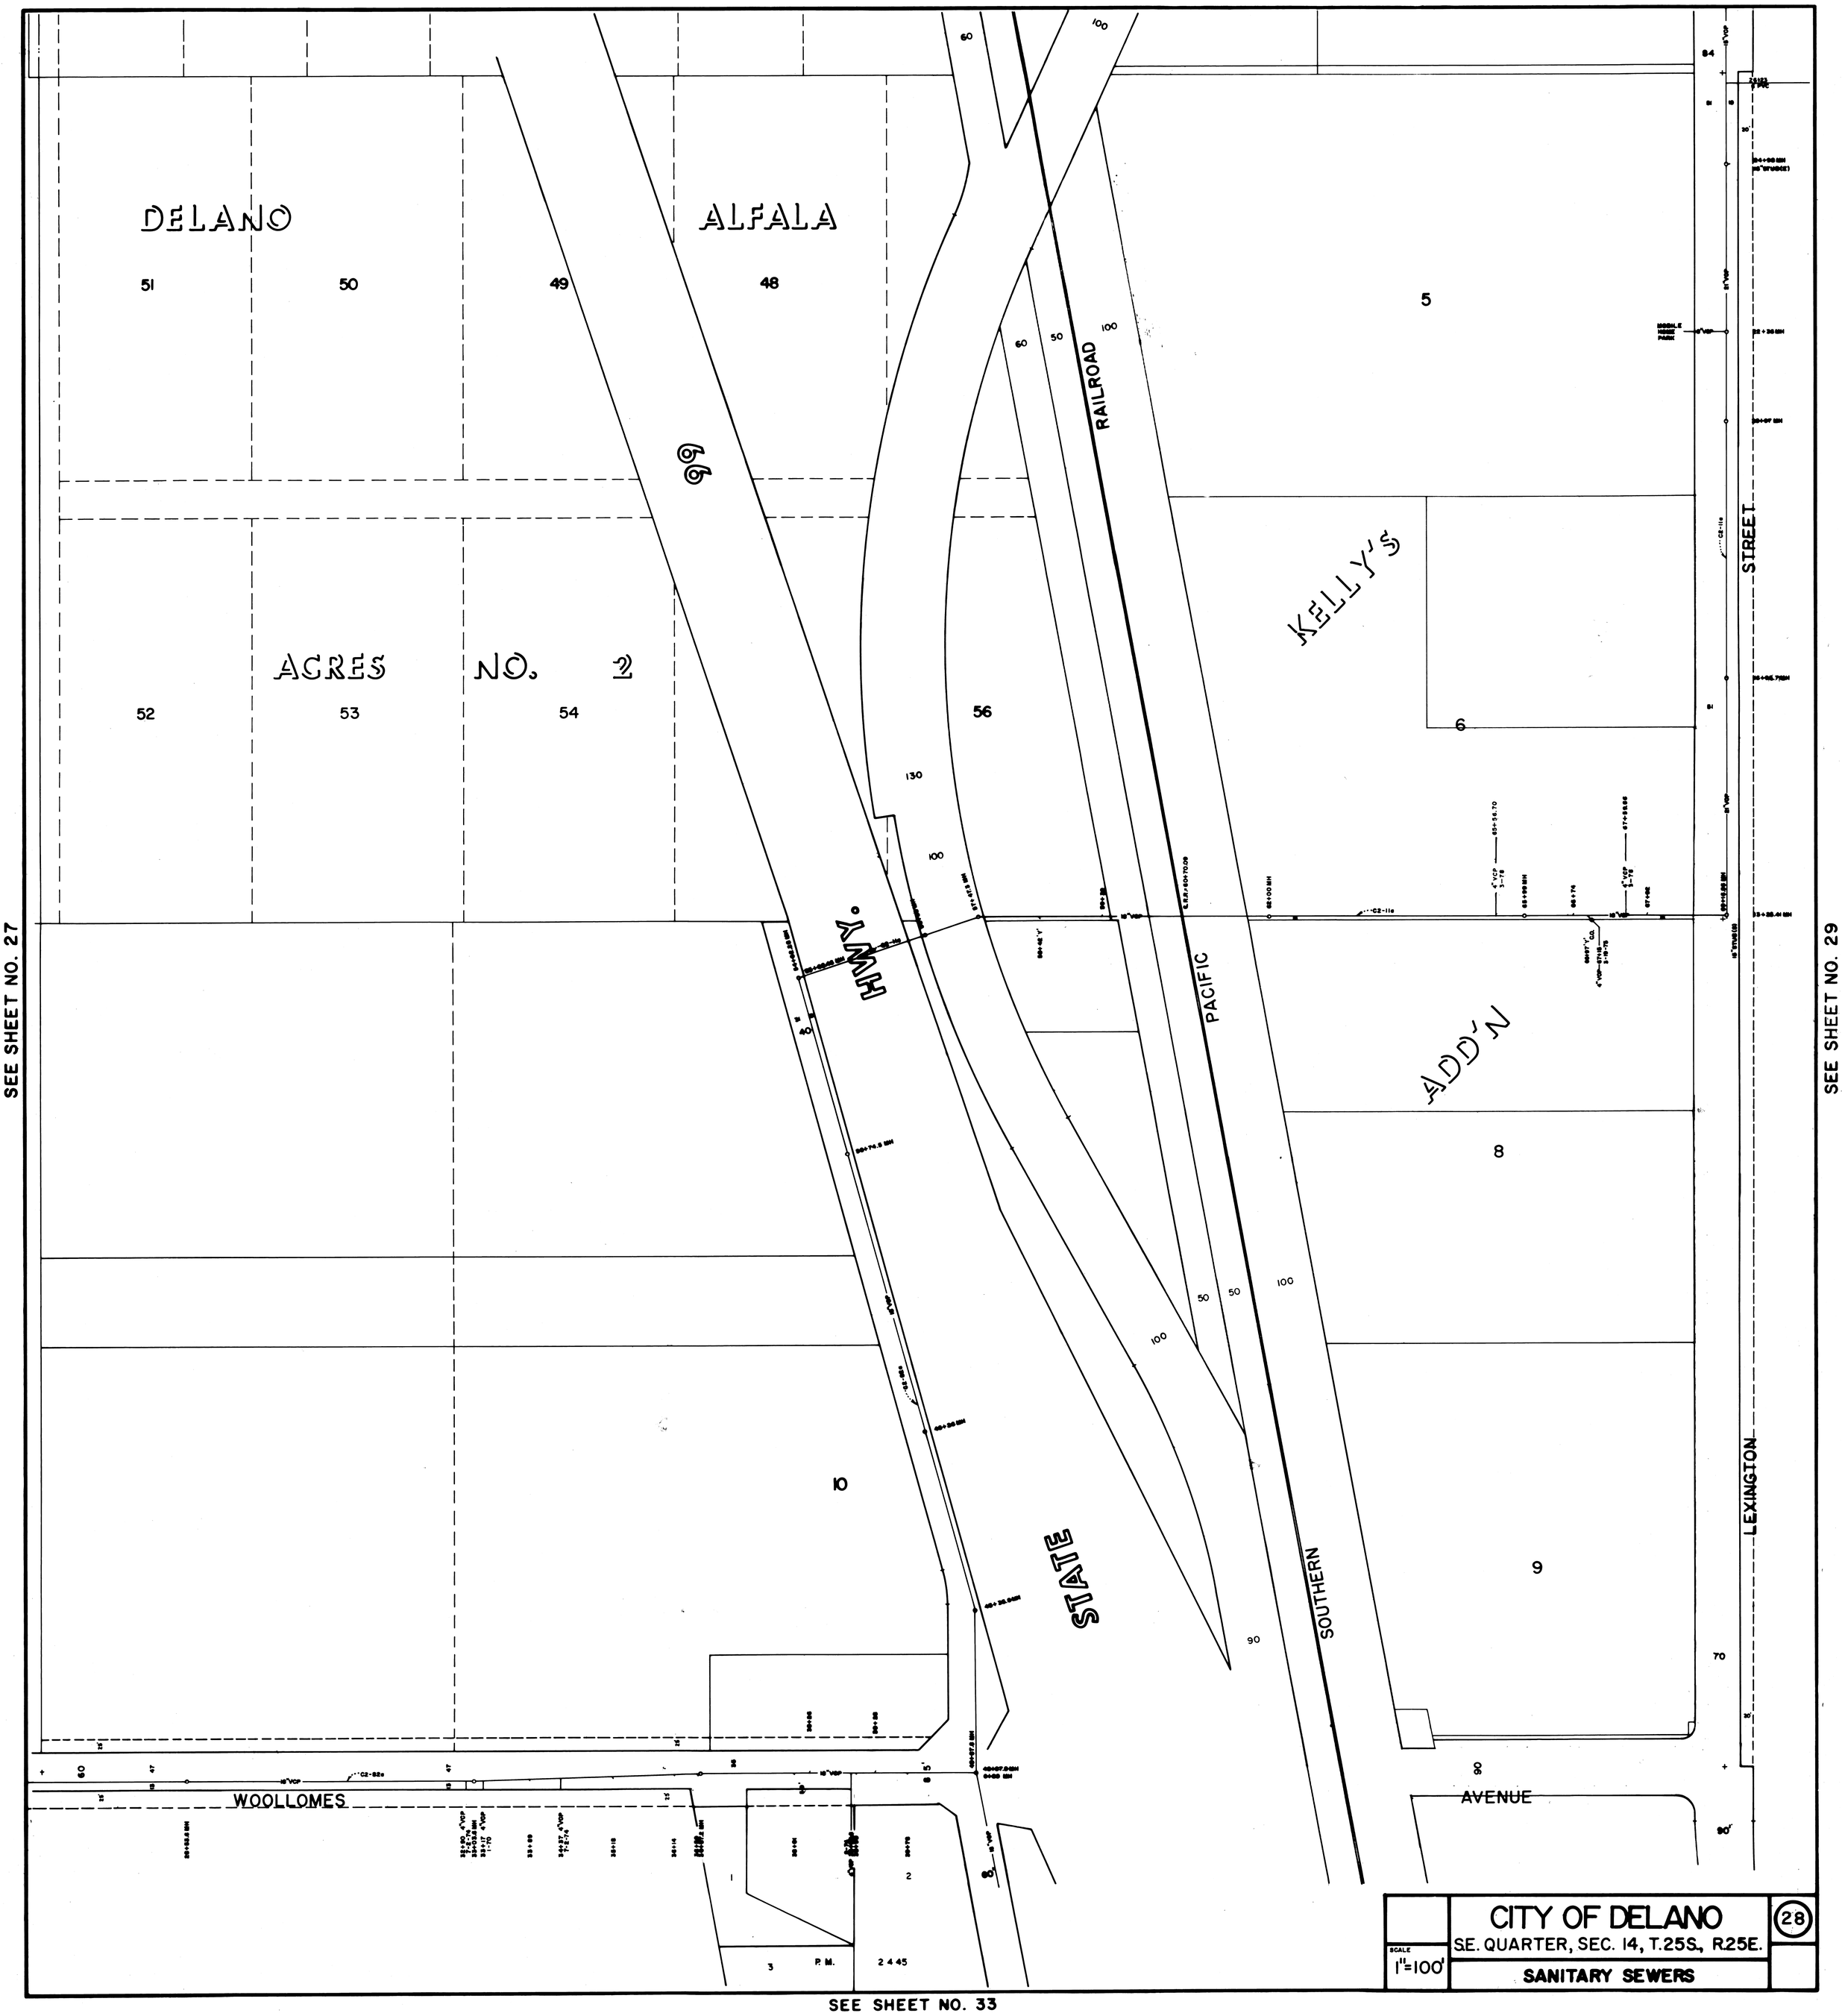

CITY OF DELANO

SE. QUARTER, SEC. 14, T.25S., R.25E.

SANITARY SEWERS

SCALE 1"=100'

28

SEE SHEET NO. 33

SEE SHEET NO. 24

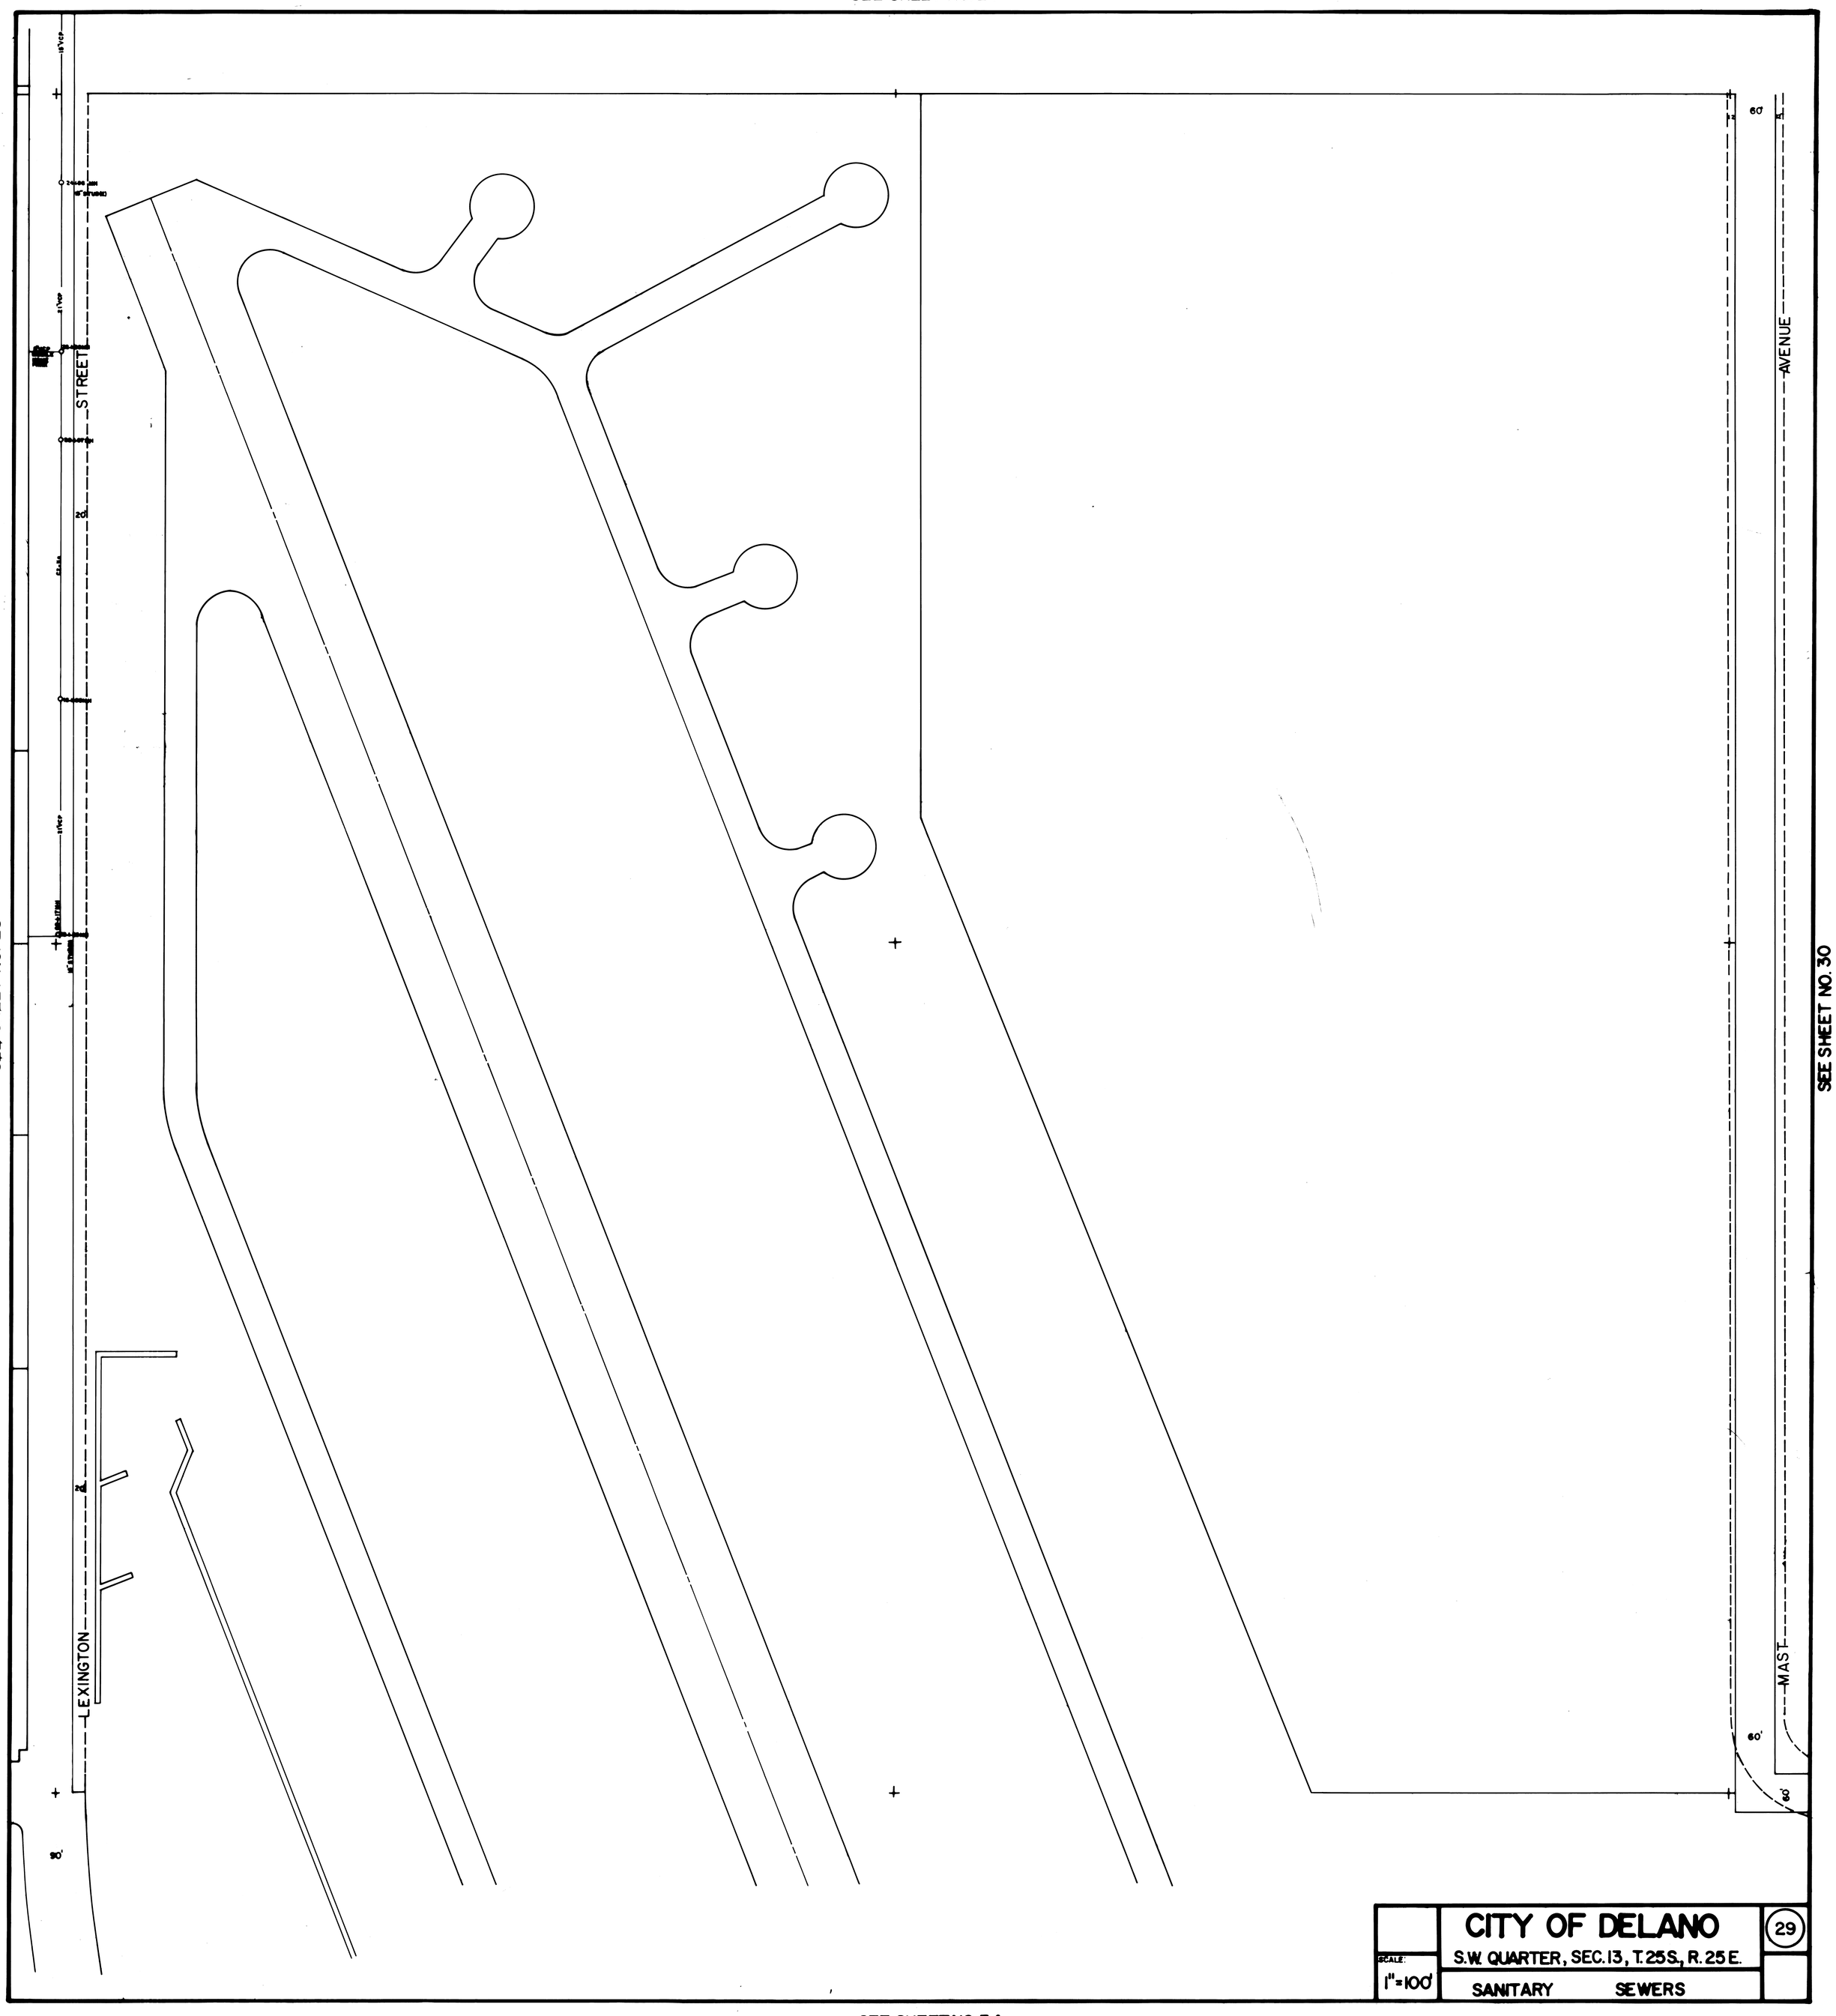

SEE SHEET NO. 34

SEE SHEET NO. 26

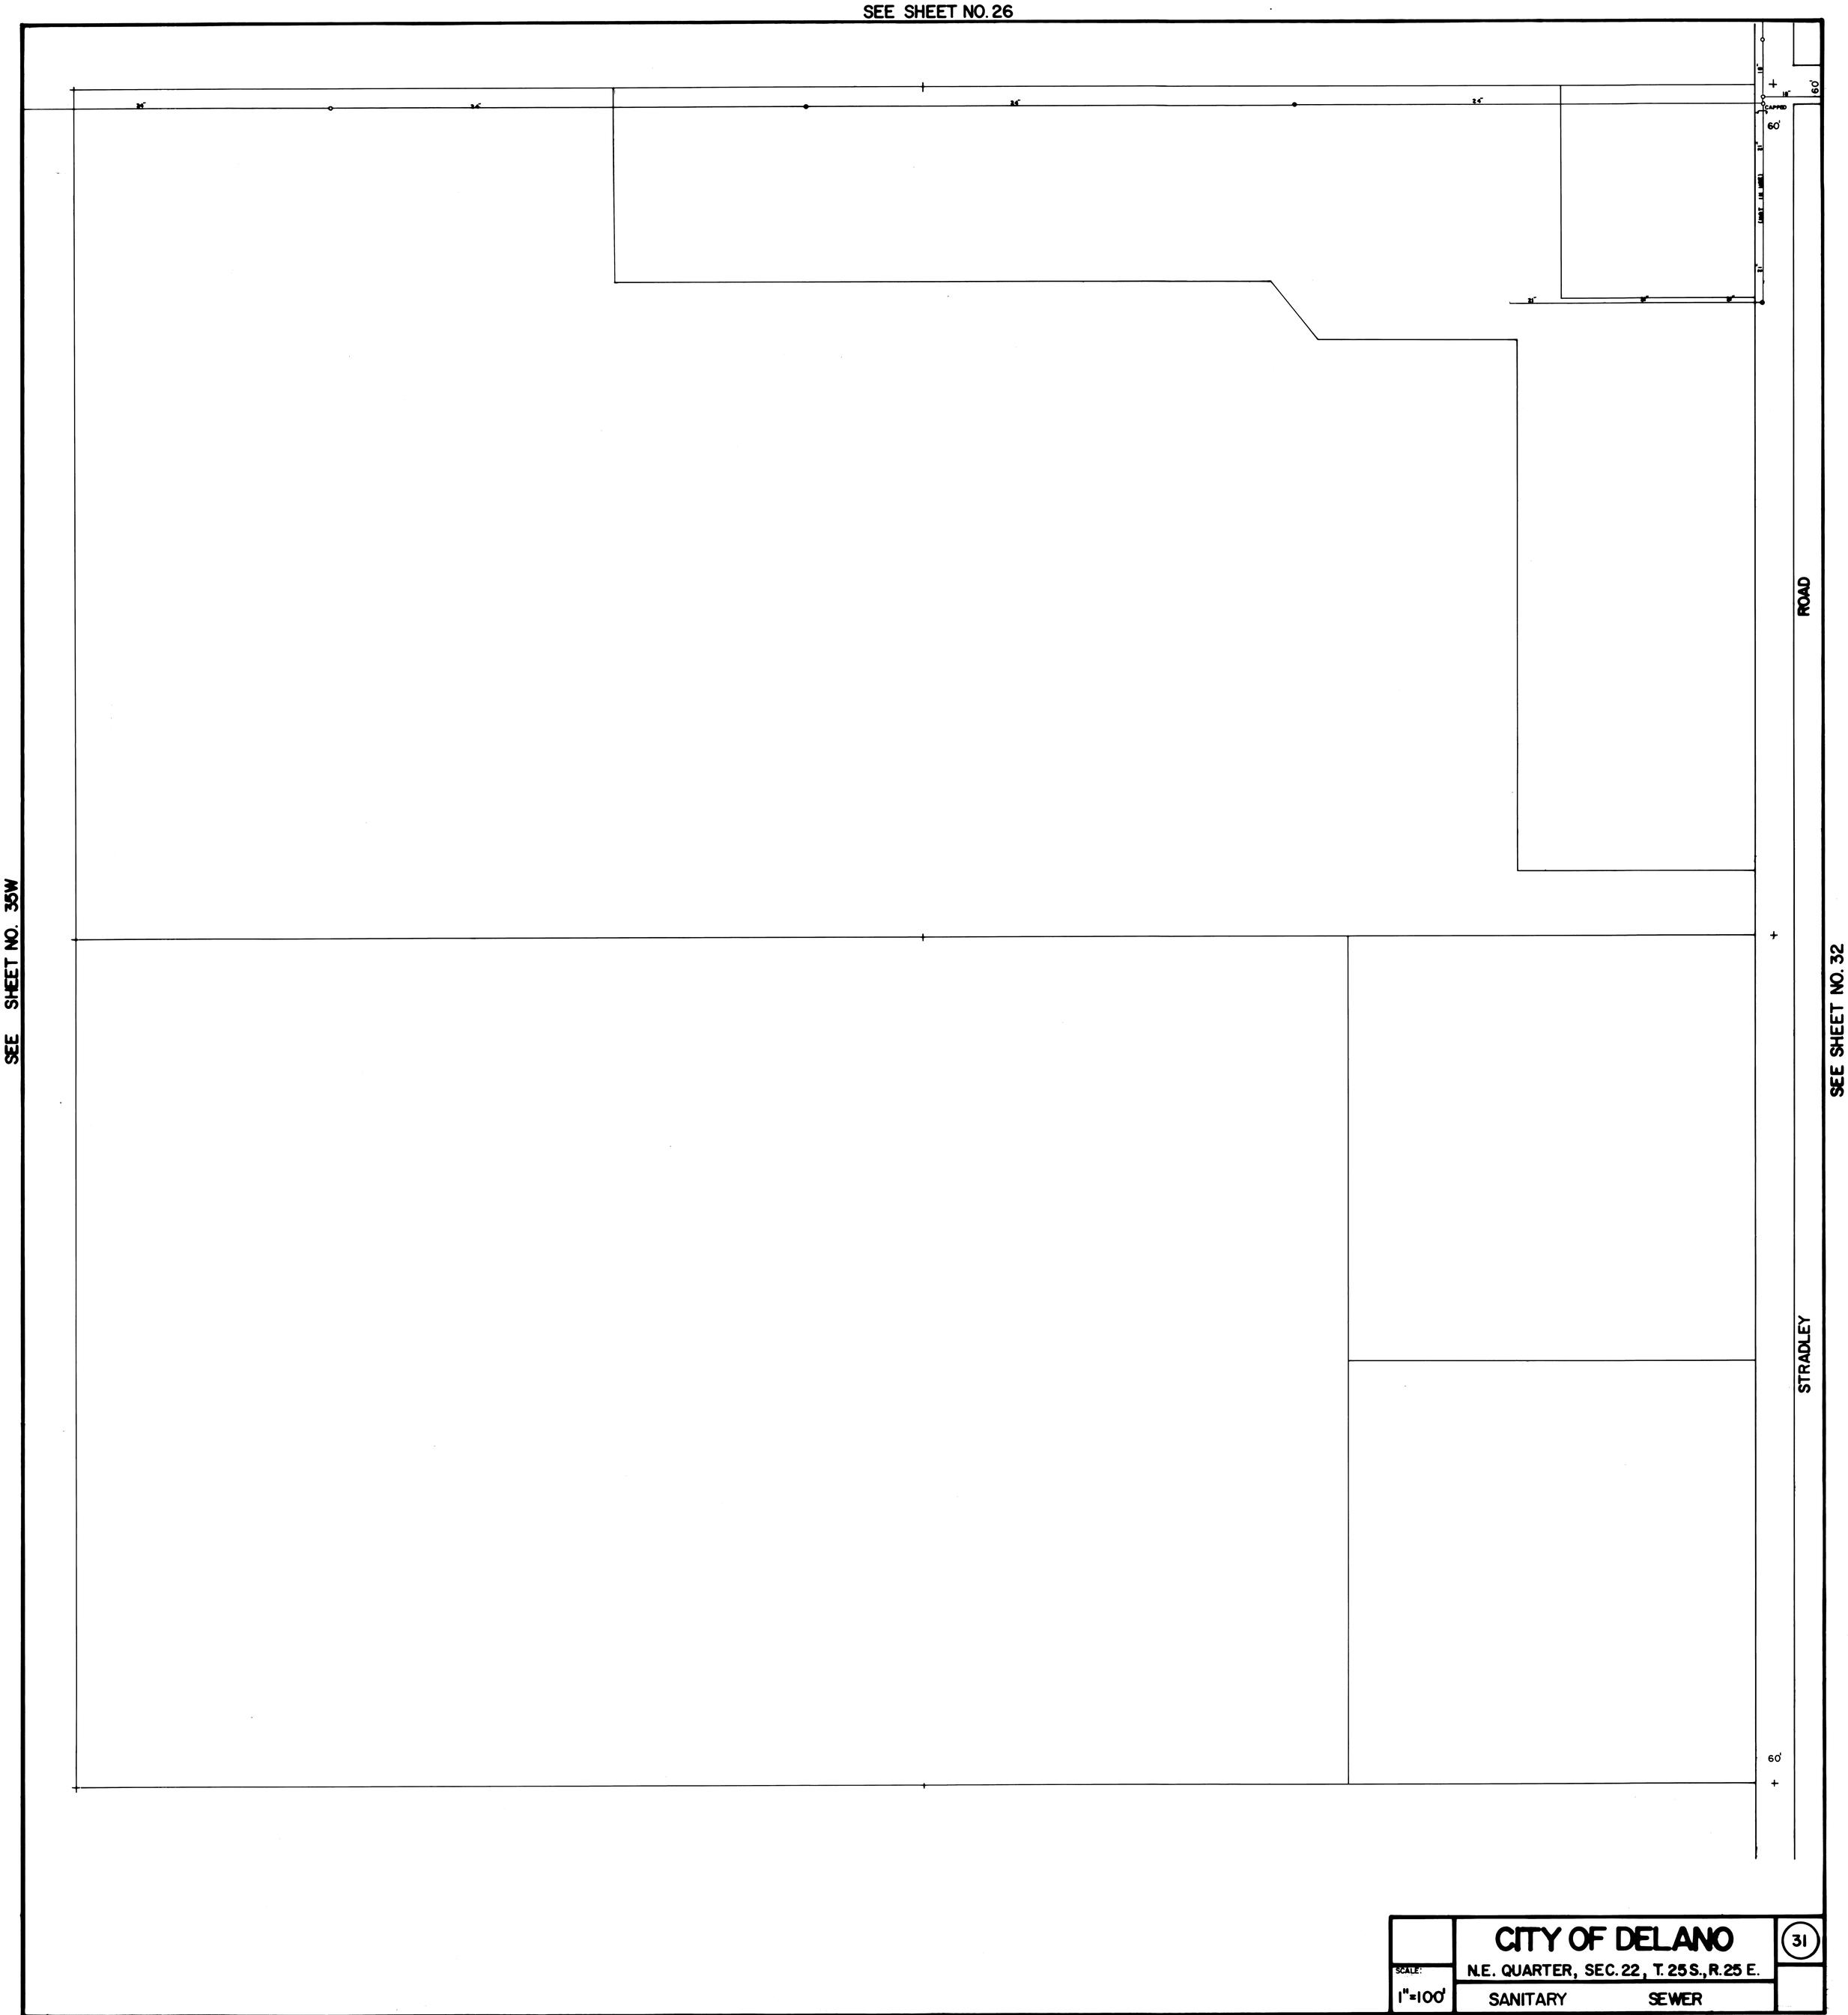

SEE SHEET NO. 35W

SEE SHEET NO. 32

SCALE: 1"=100'

CITY OF DELANO

N.E. QUARTER, SEC. 22, T. 25 S., R. 25 E.

SANITARY SEWER

31

SEE SHEET NO. 36

SEE SHEET NO. 28

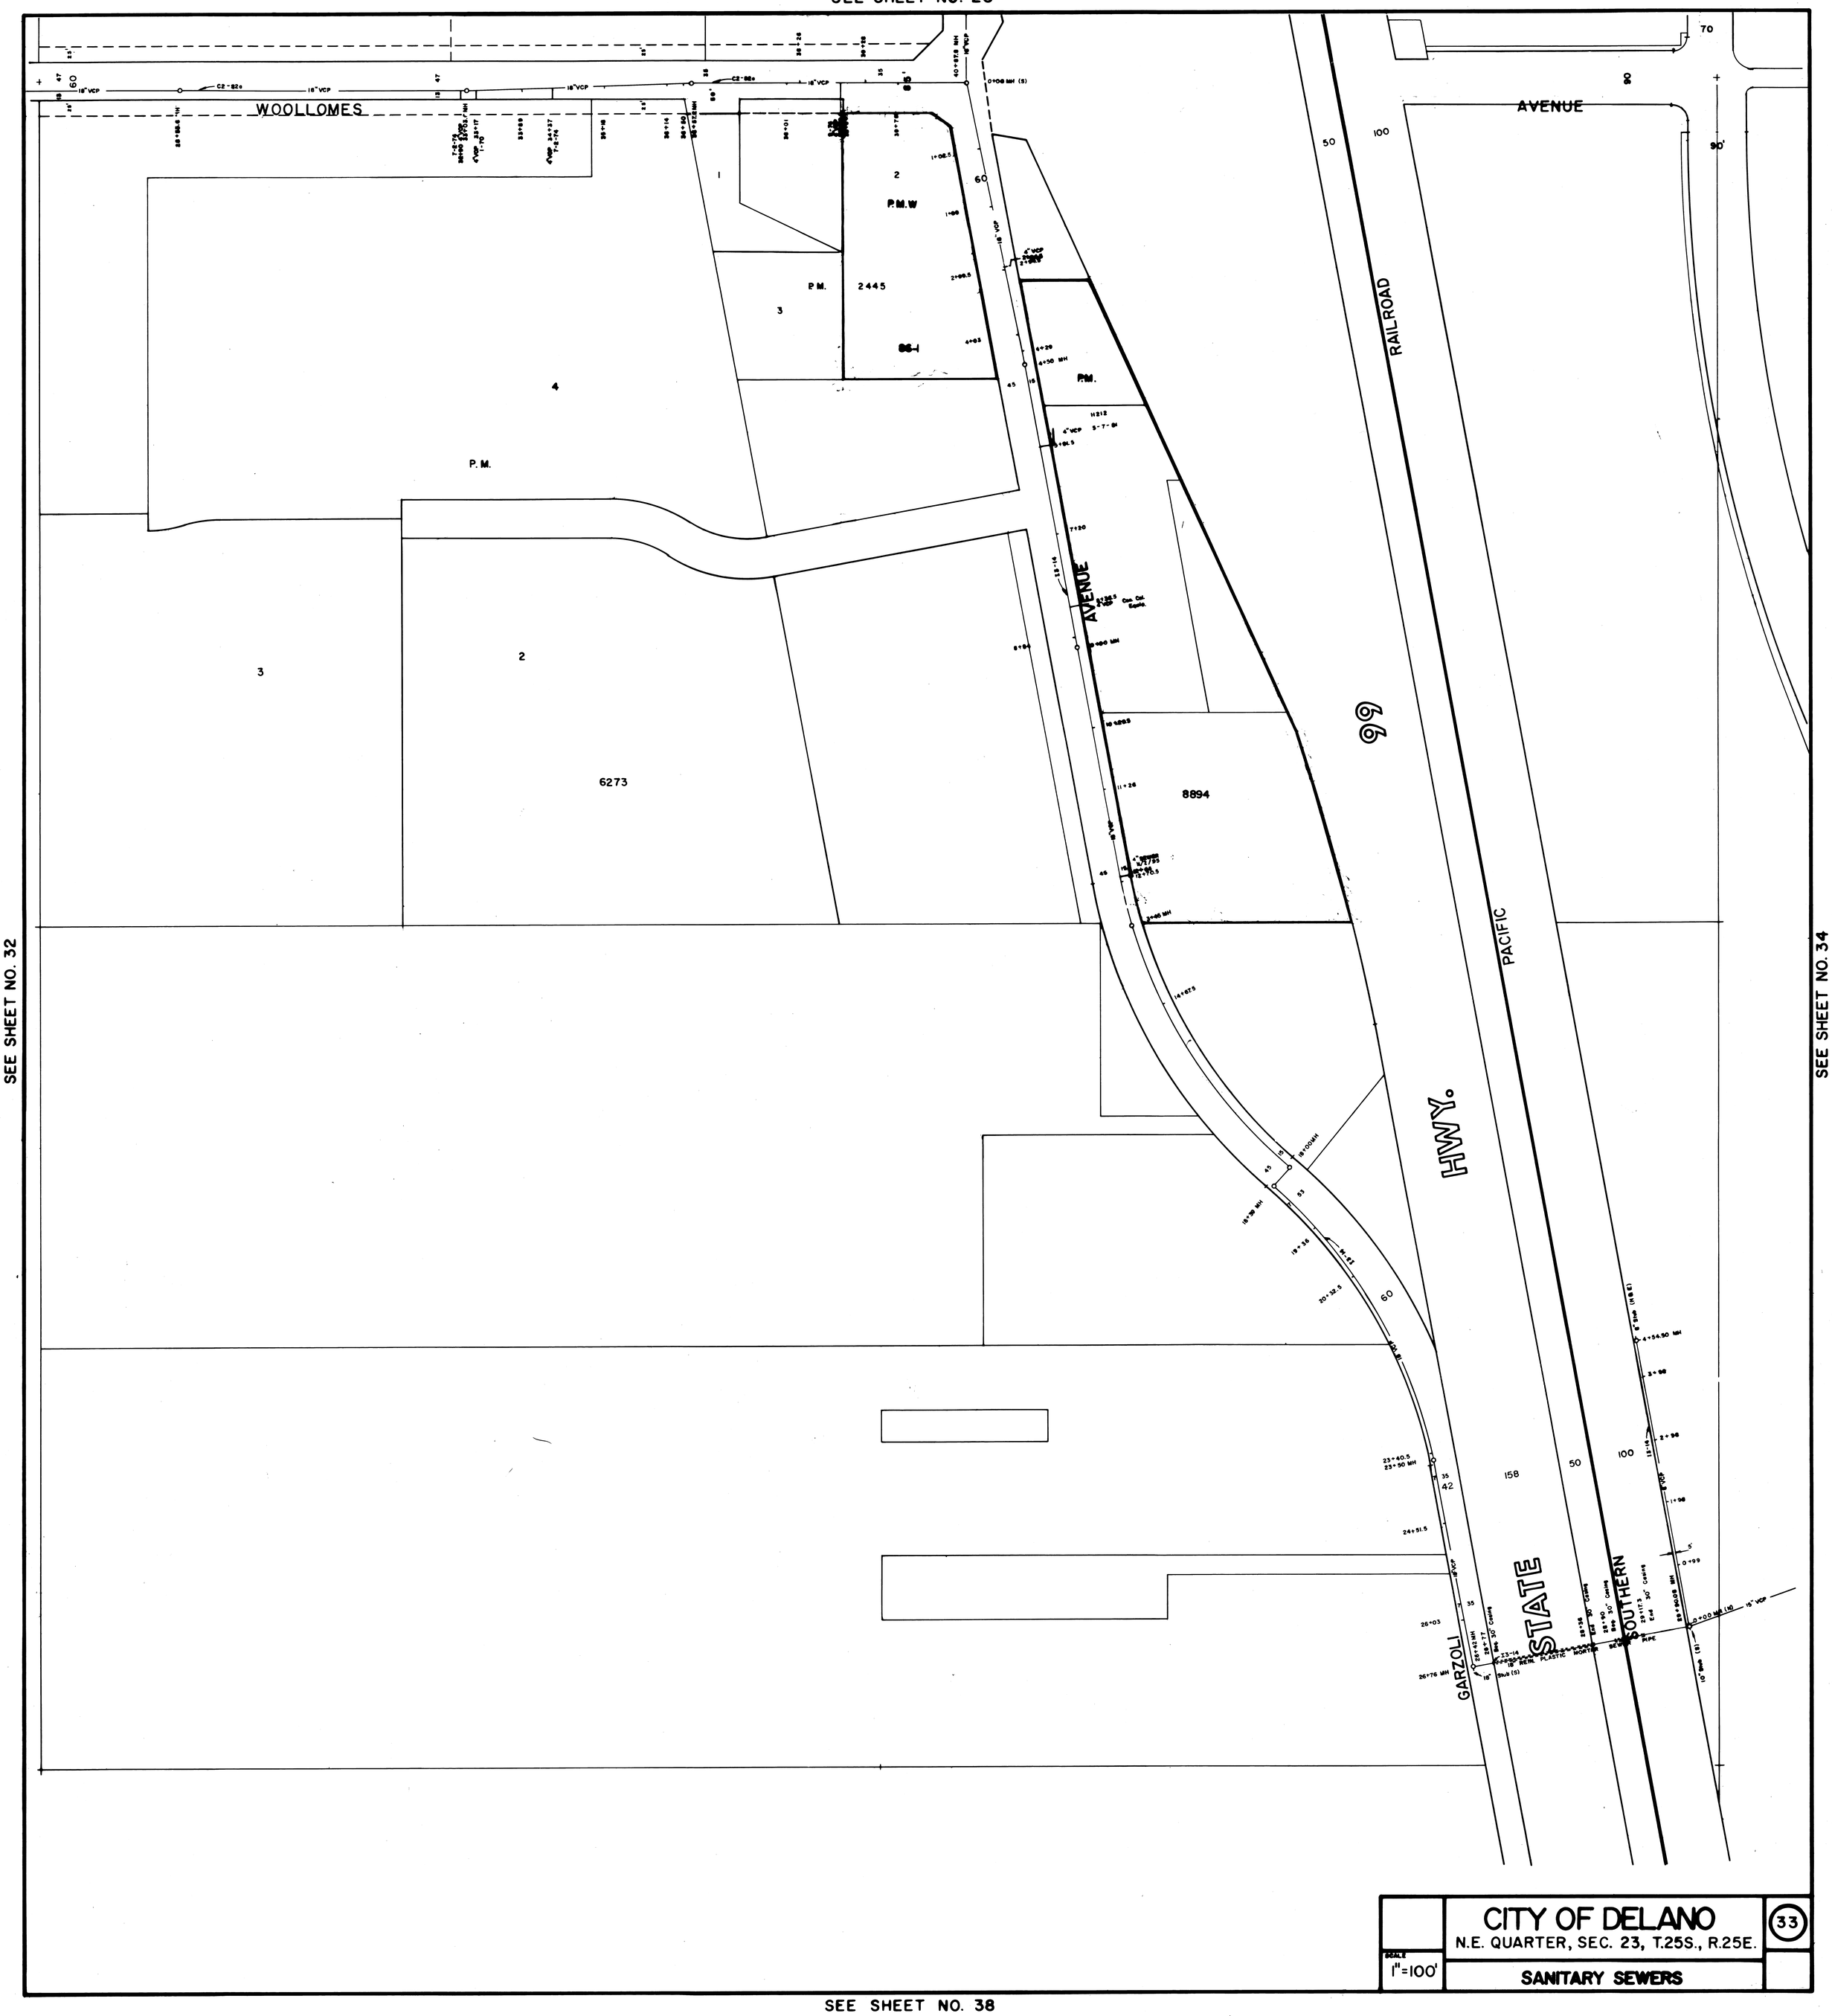

CITY OF DELANO

N.E. QUARTER, SEC. 23, T.25S., R.25E.

SCALE 1"=100'

SANITARY SEWERS

33

SEE SHEET NO. 38

SEE SHEET NO. 29

SEE SHEET NO. 33

SEE SHEET NO. 35

CITY OF DELANO

N.W. QUARTER, SEC. 24, T. 25 S., R. 25 E.

SANITARY SEWERS

SCALE 1"=100'

34

SEE SHEET NO. 39

SEE SHEET NO. 34

SEE SHEET NO. 38

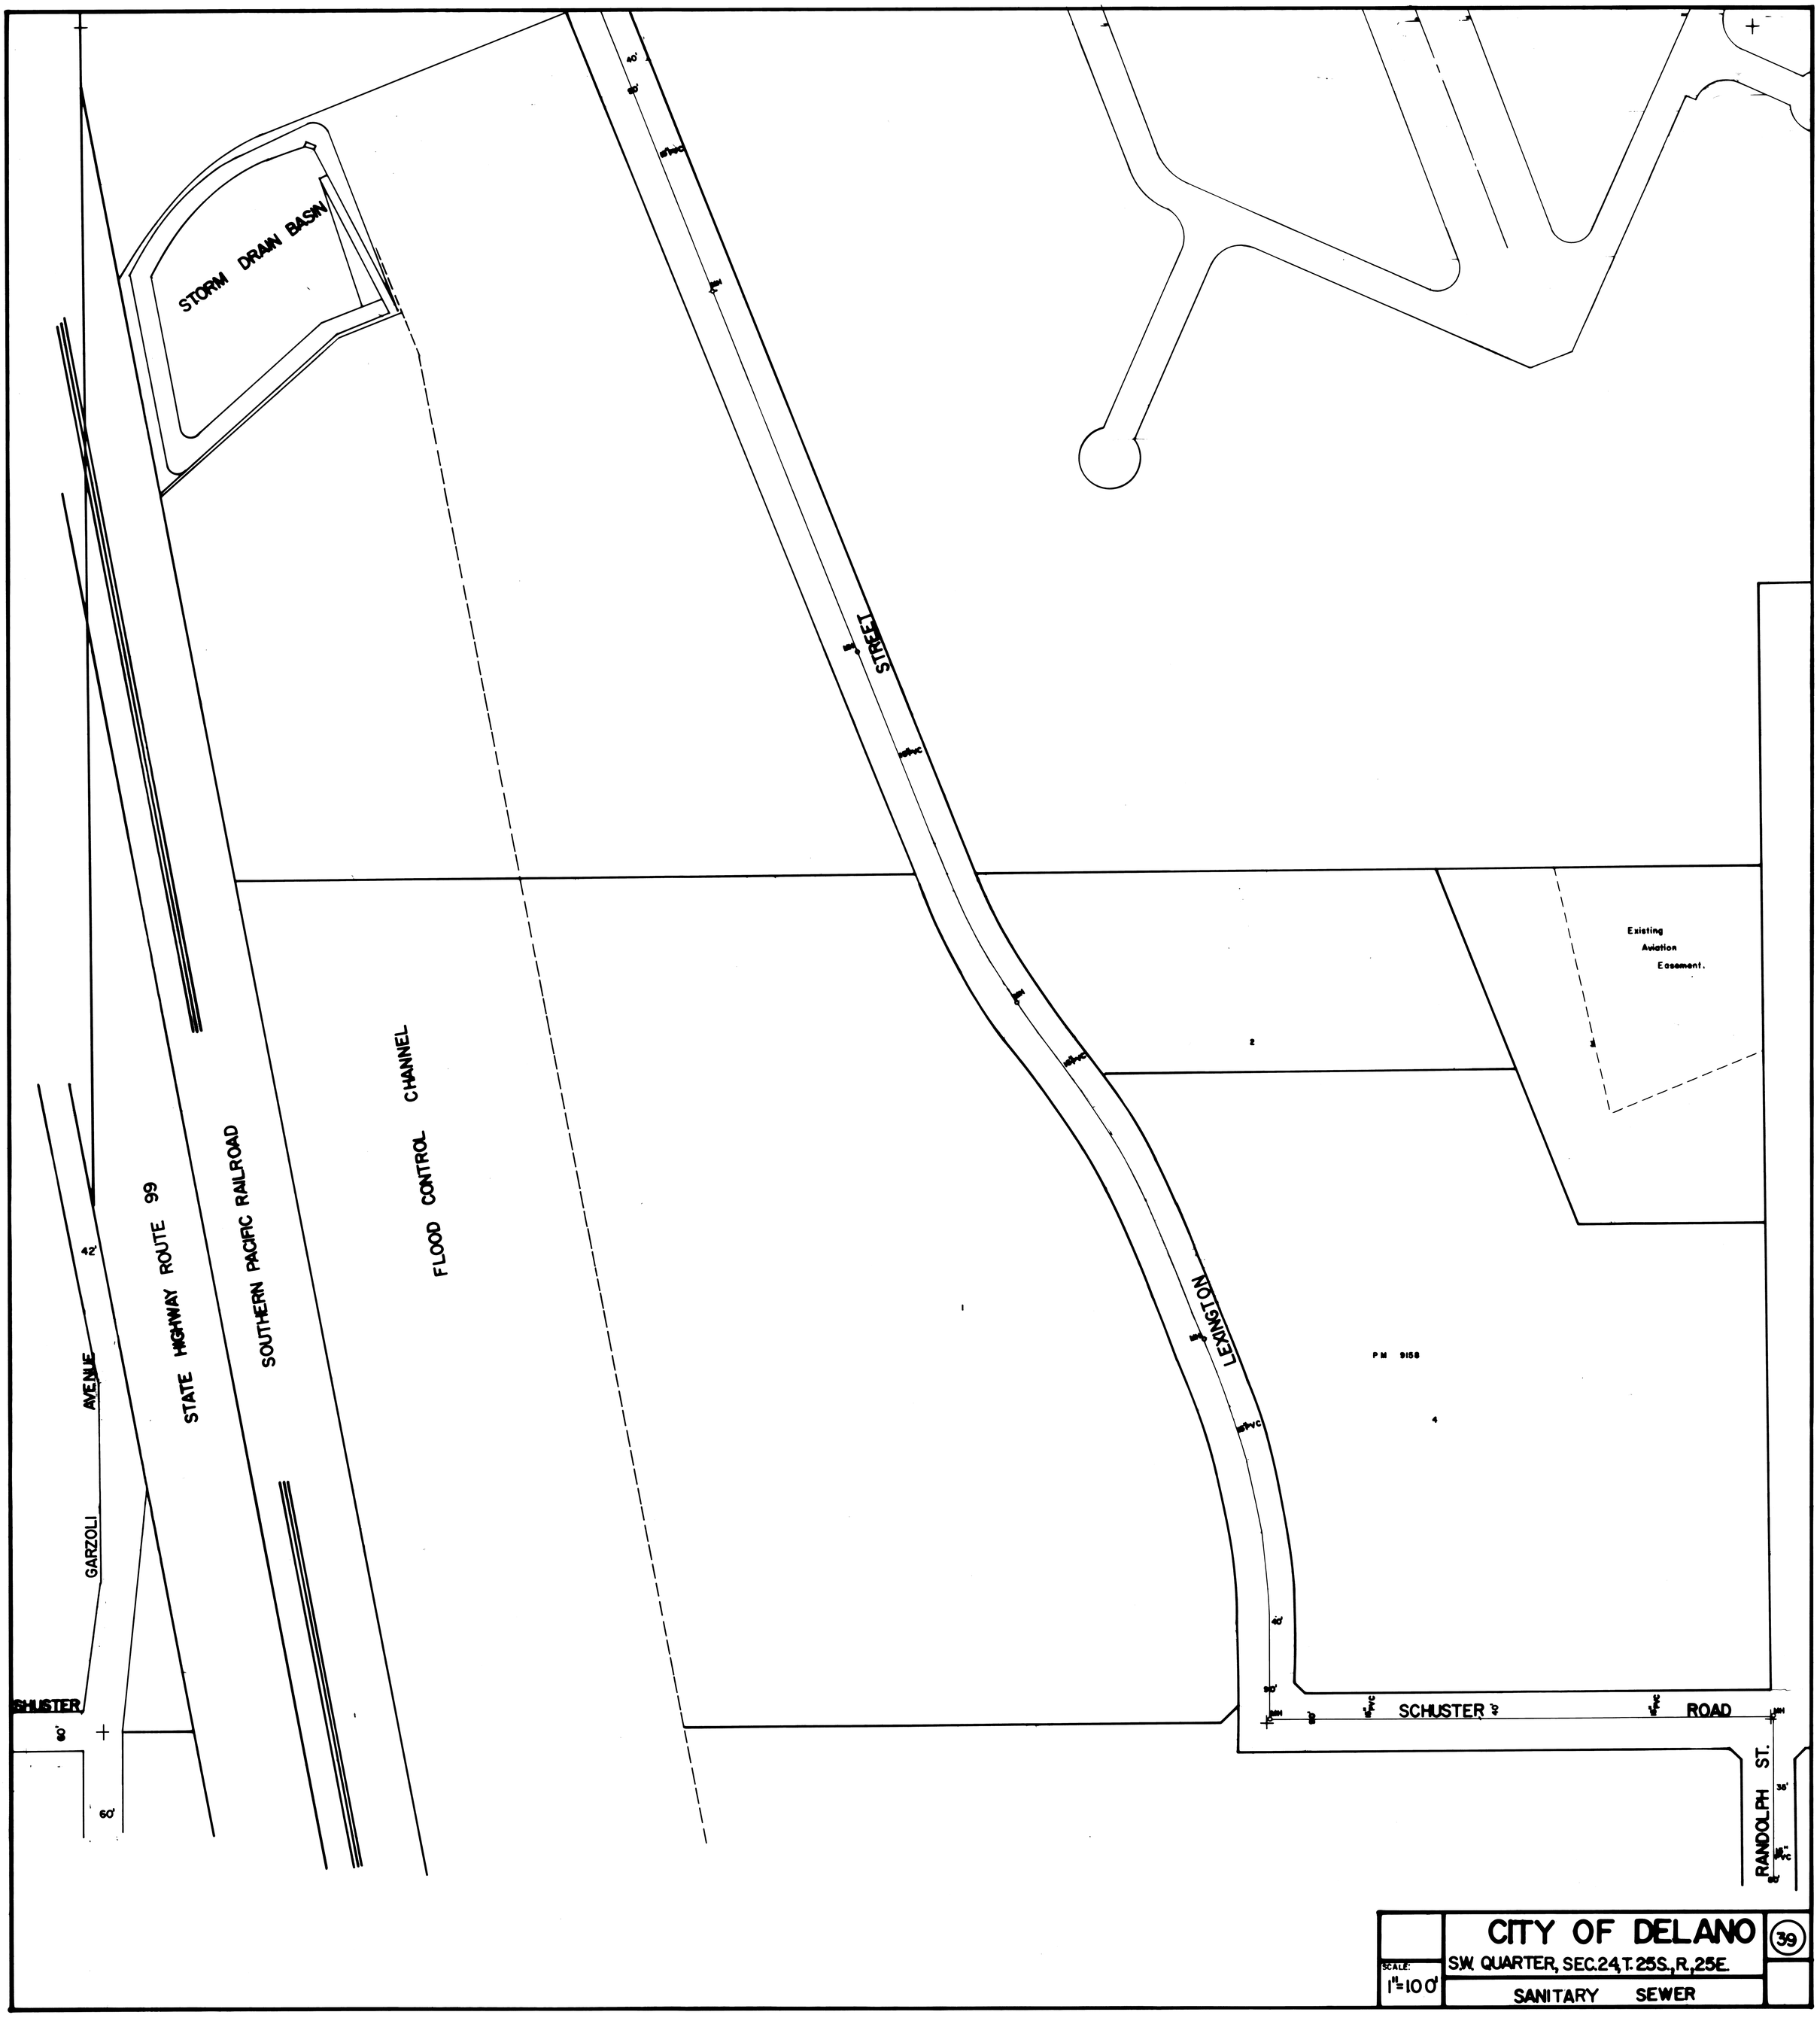

SEE SHEET NO. 40

SEE SHEET NO. 44

SEE SHEET NO. 35

SEE SHEET NO. 39

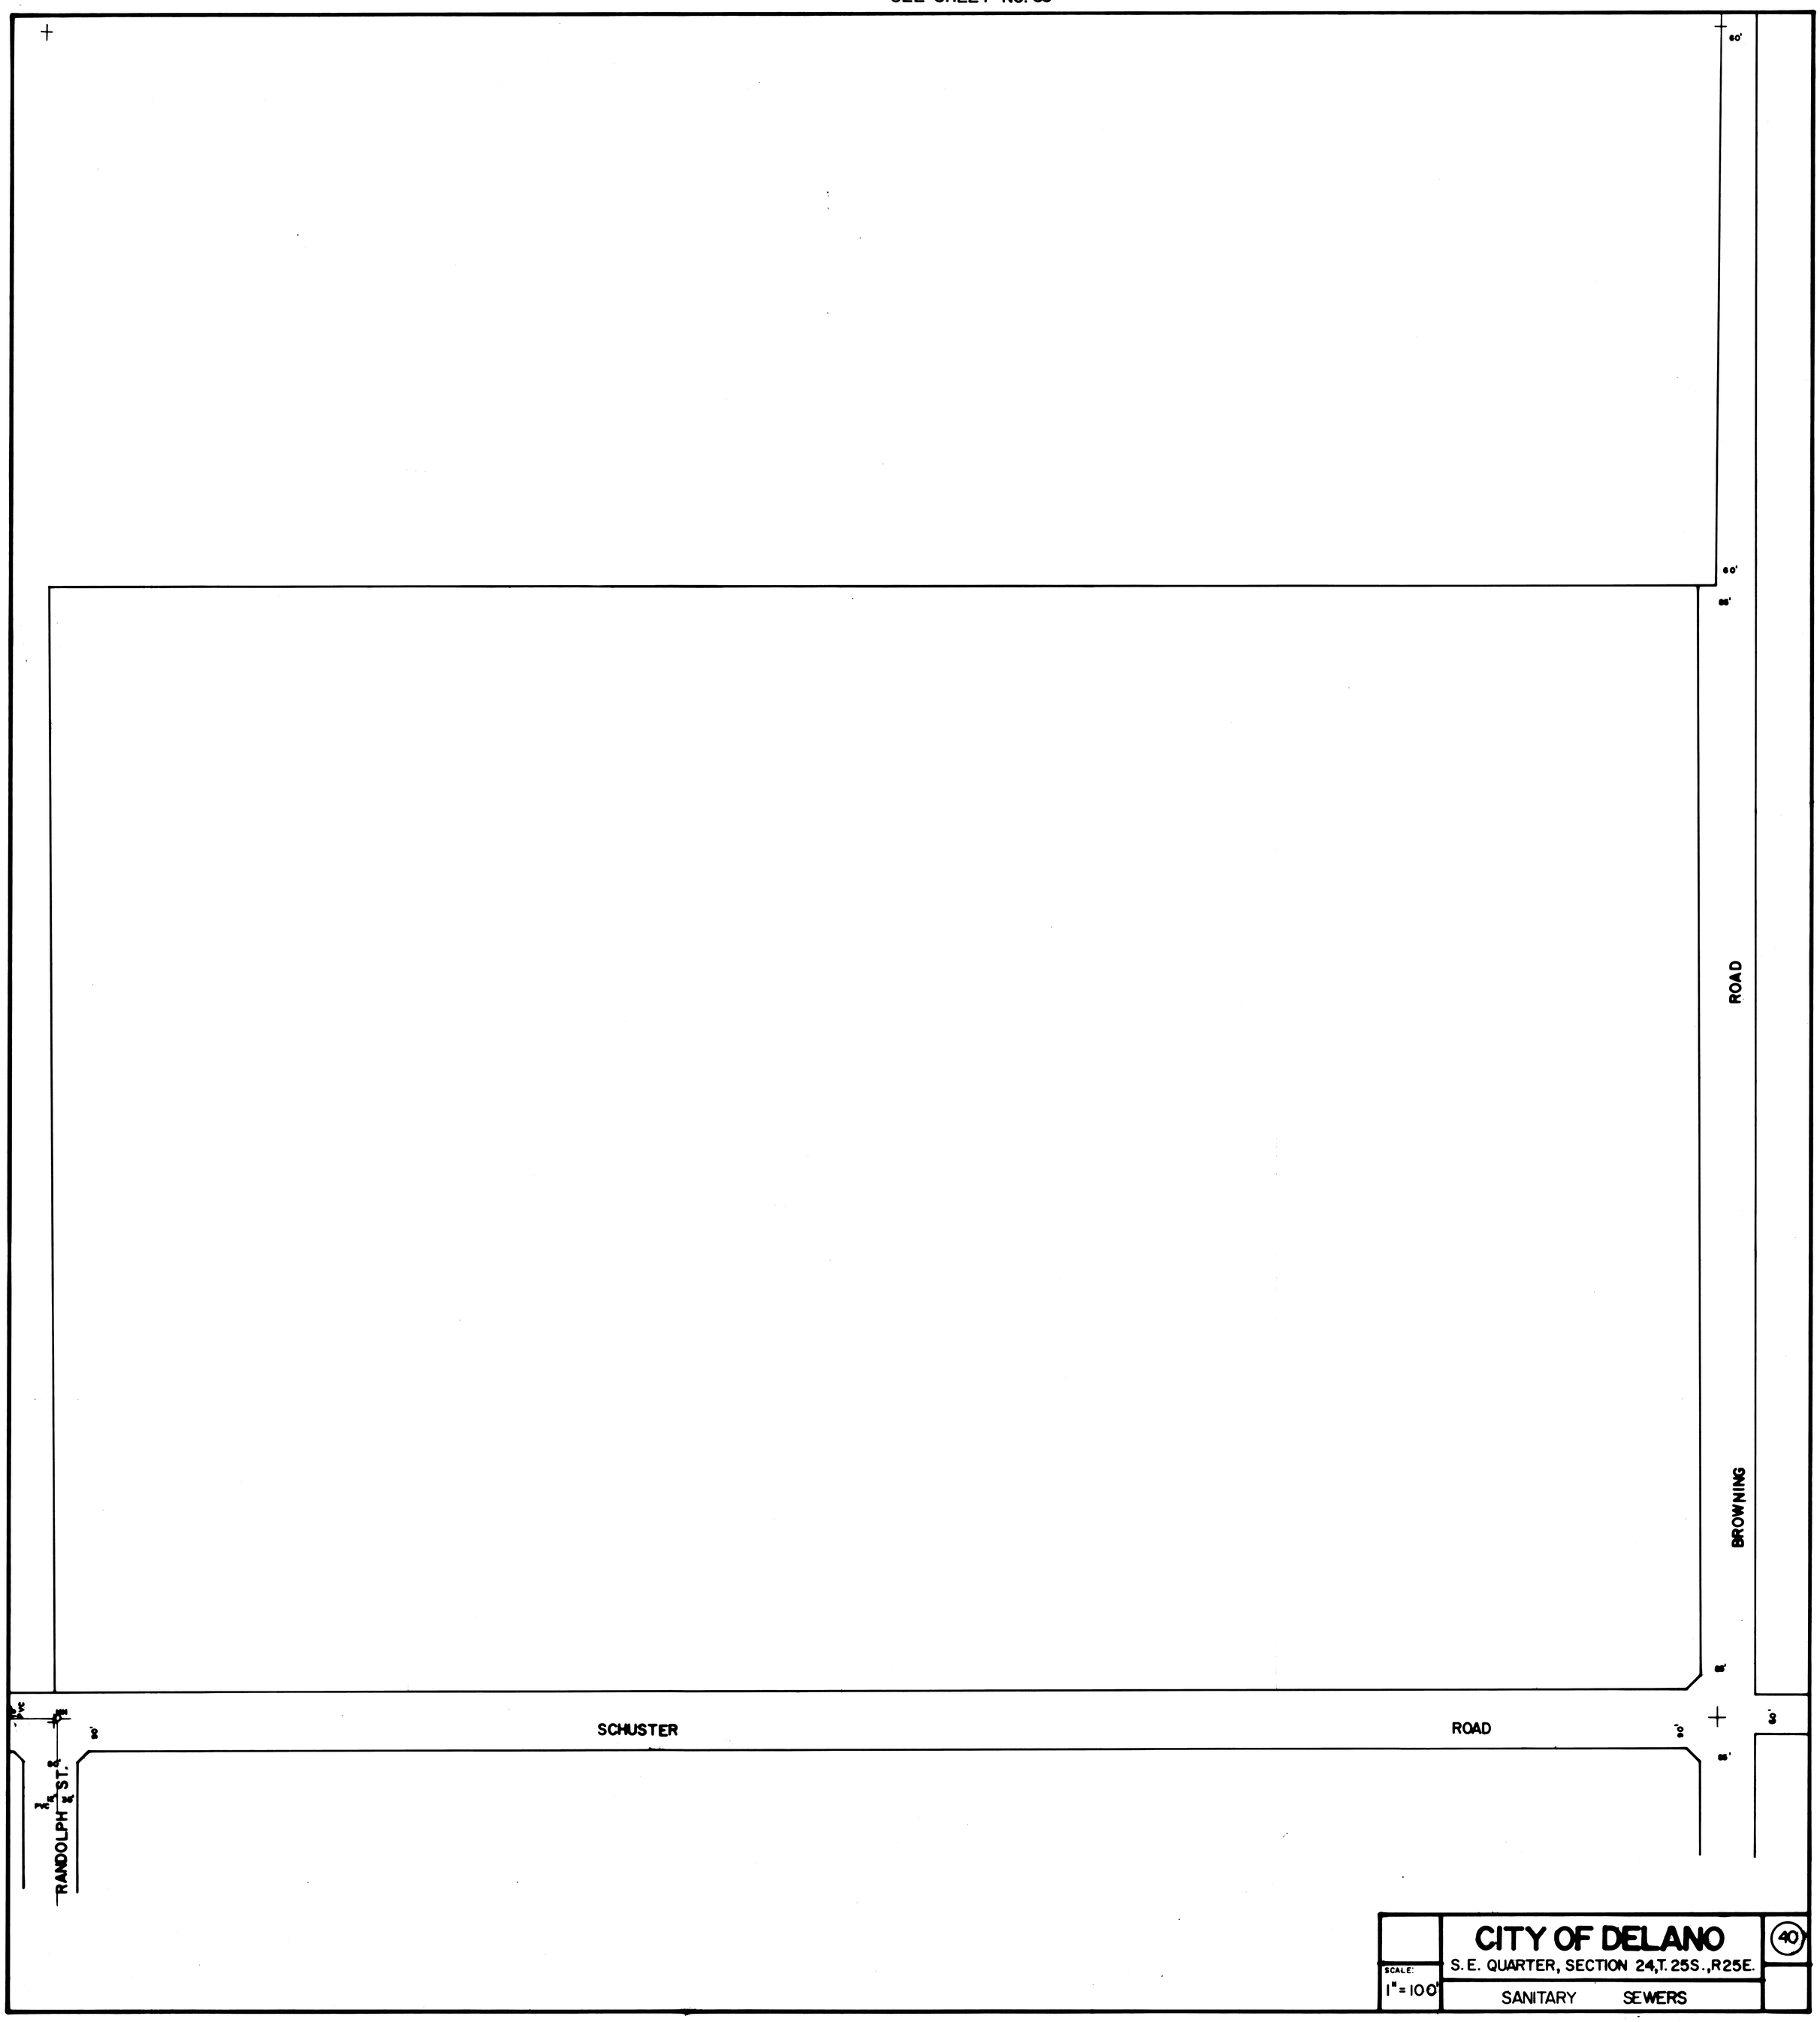

SEE SHEET NO. 45

SEE SHEET NO. 11W

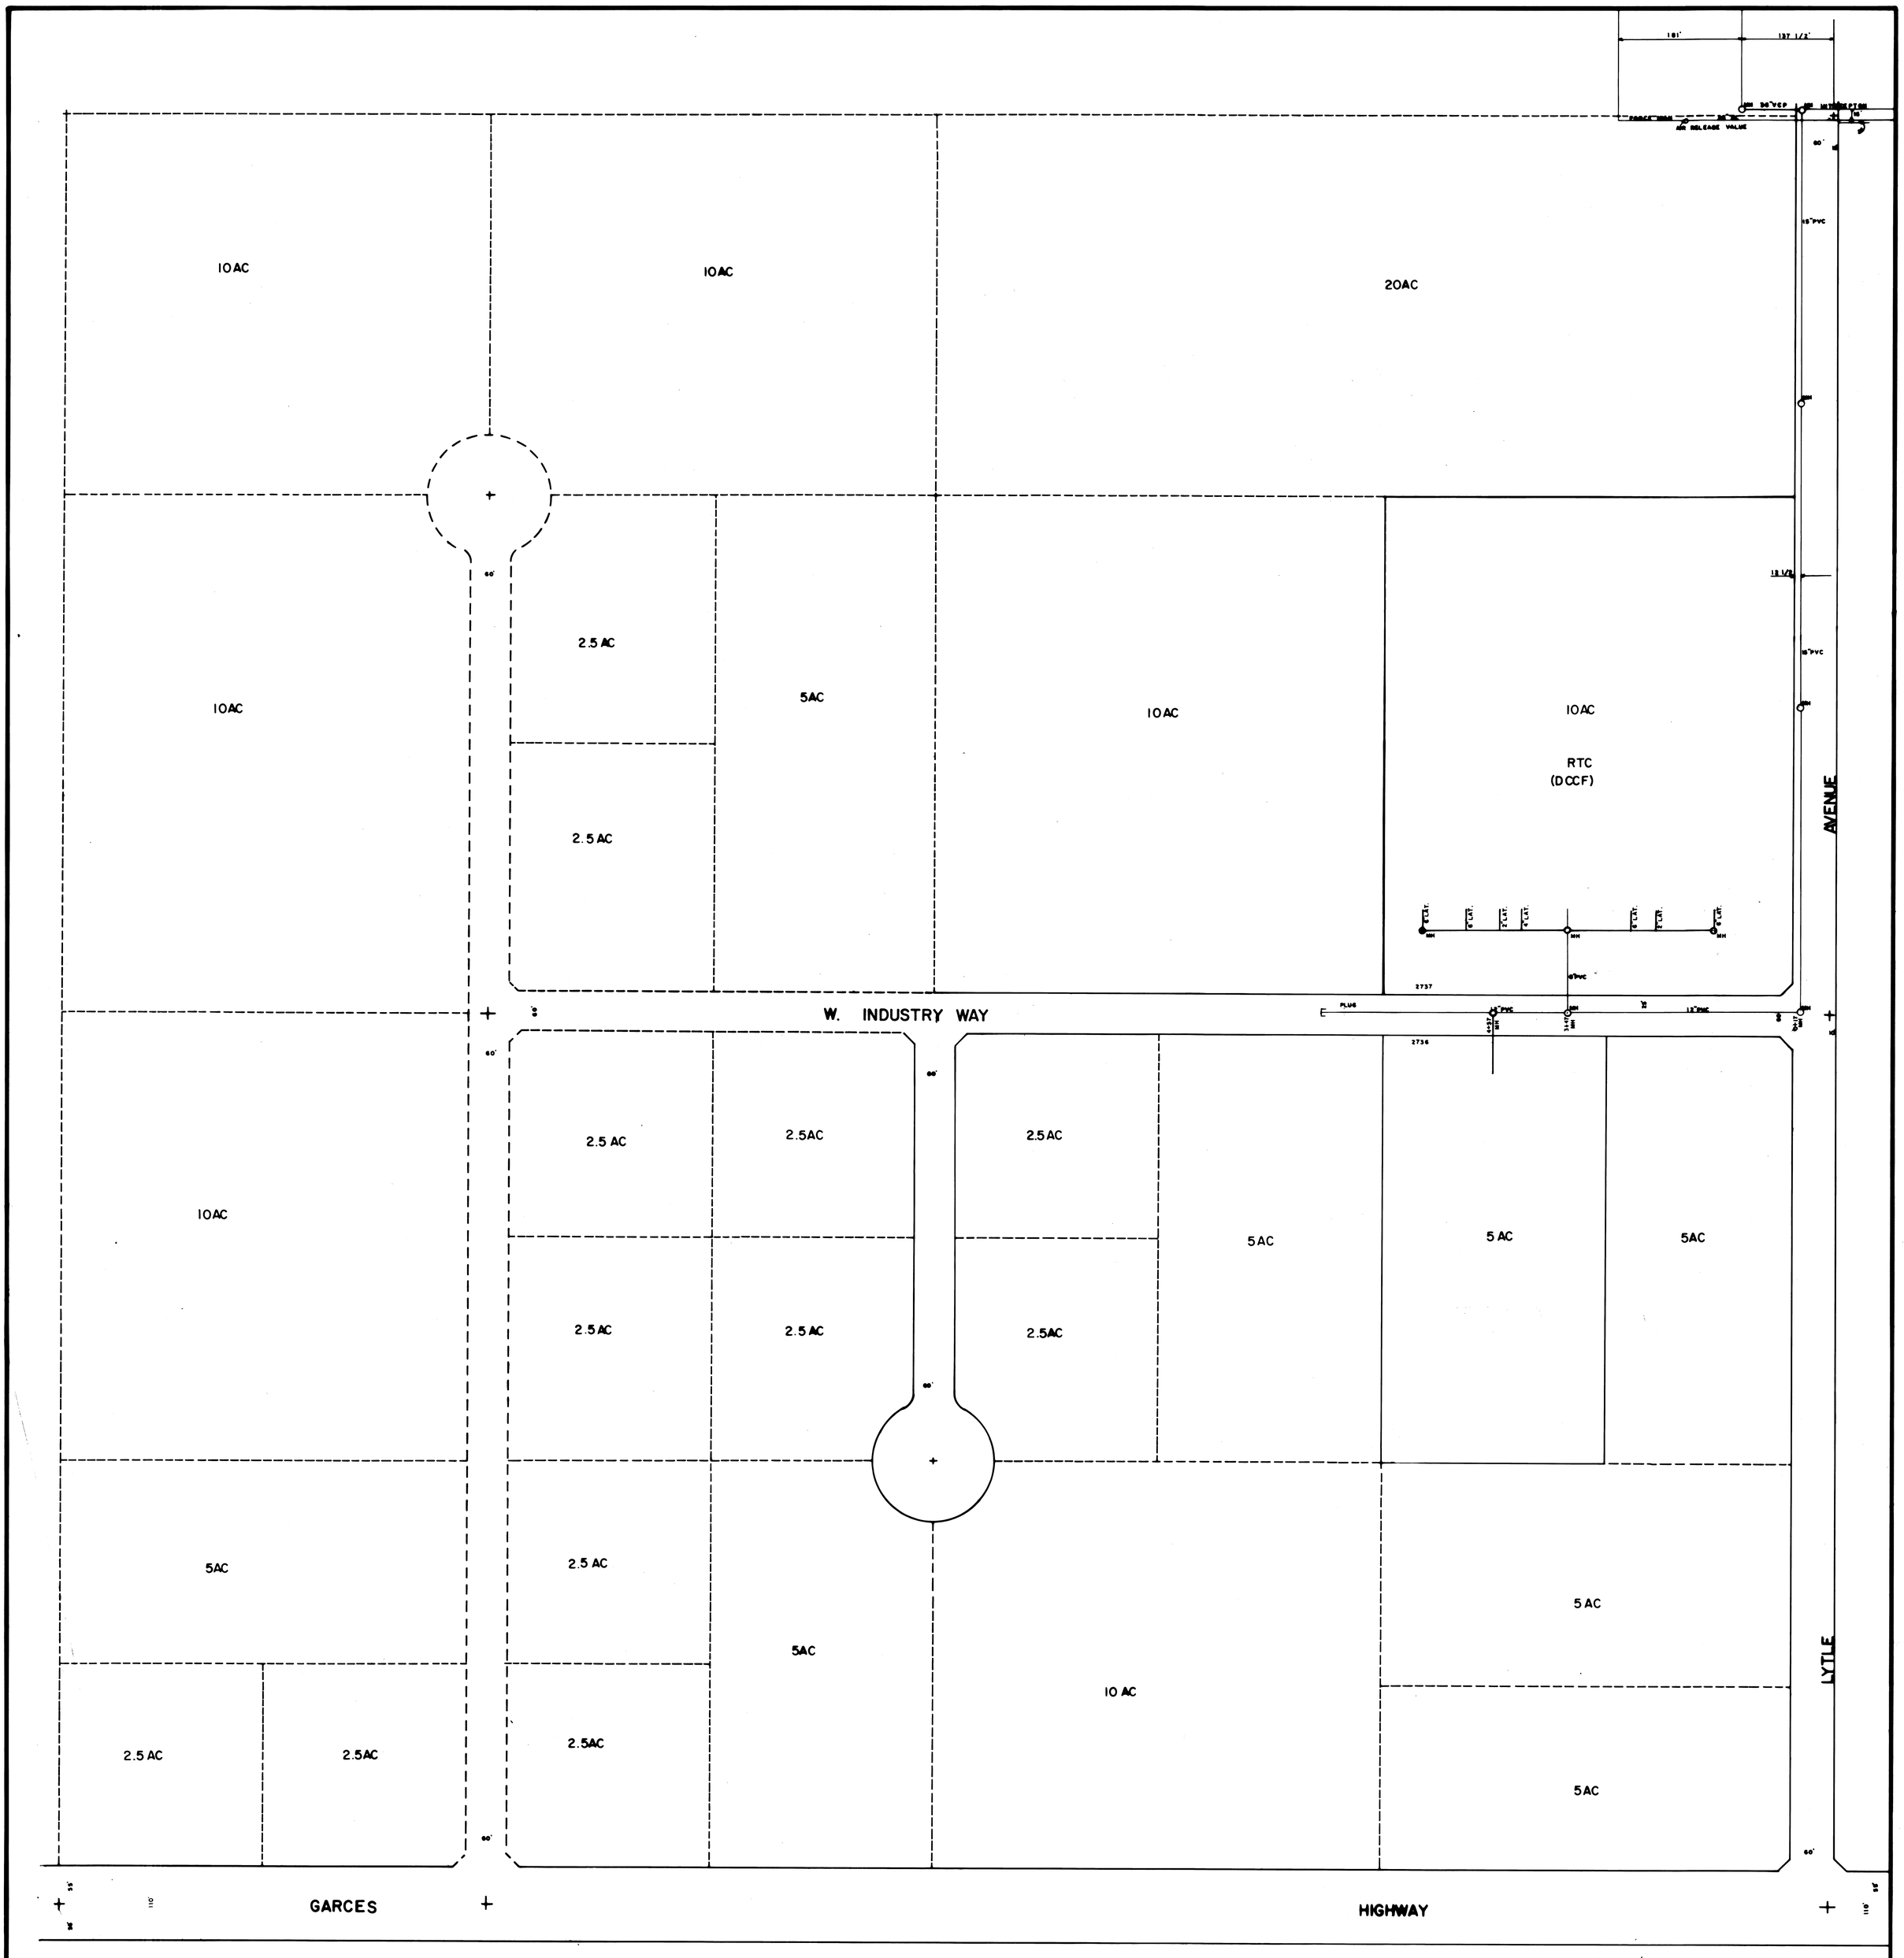

SEE SHEET NO. 17W

SCALE 1" = 100'

CITY OF DELANO

S.W. QUARTER, SEC. 8, T.25S., R.25E

SANITARY SEWERS

6W

SEE SHEET NO. 21W

SEE SHEET NO.5W

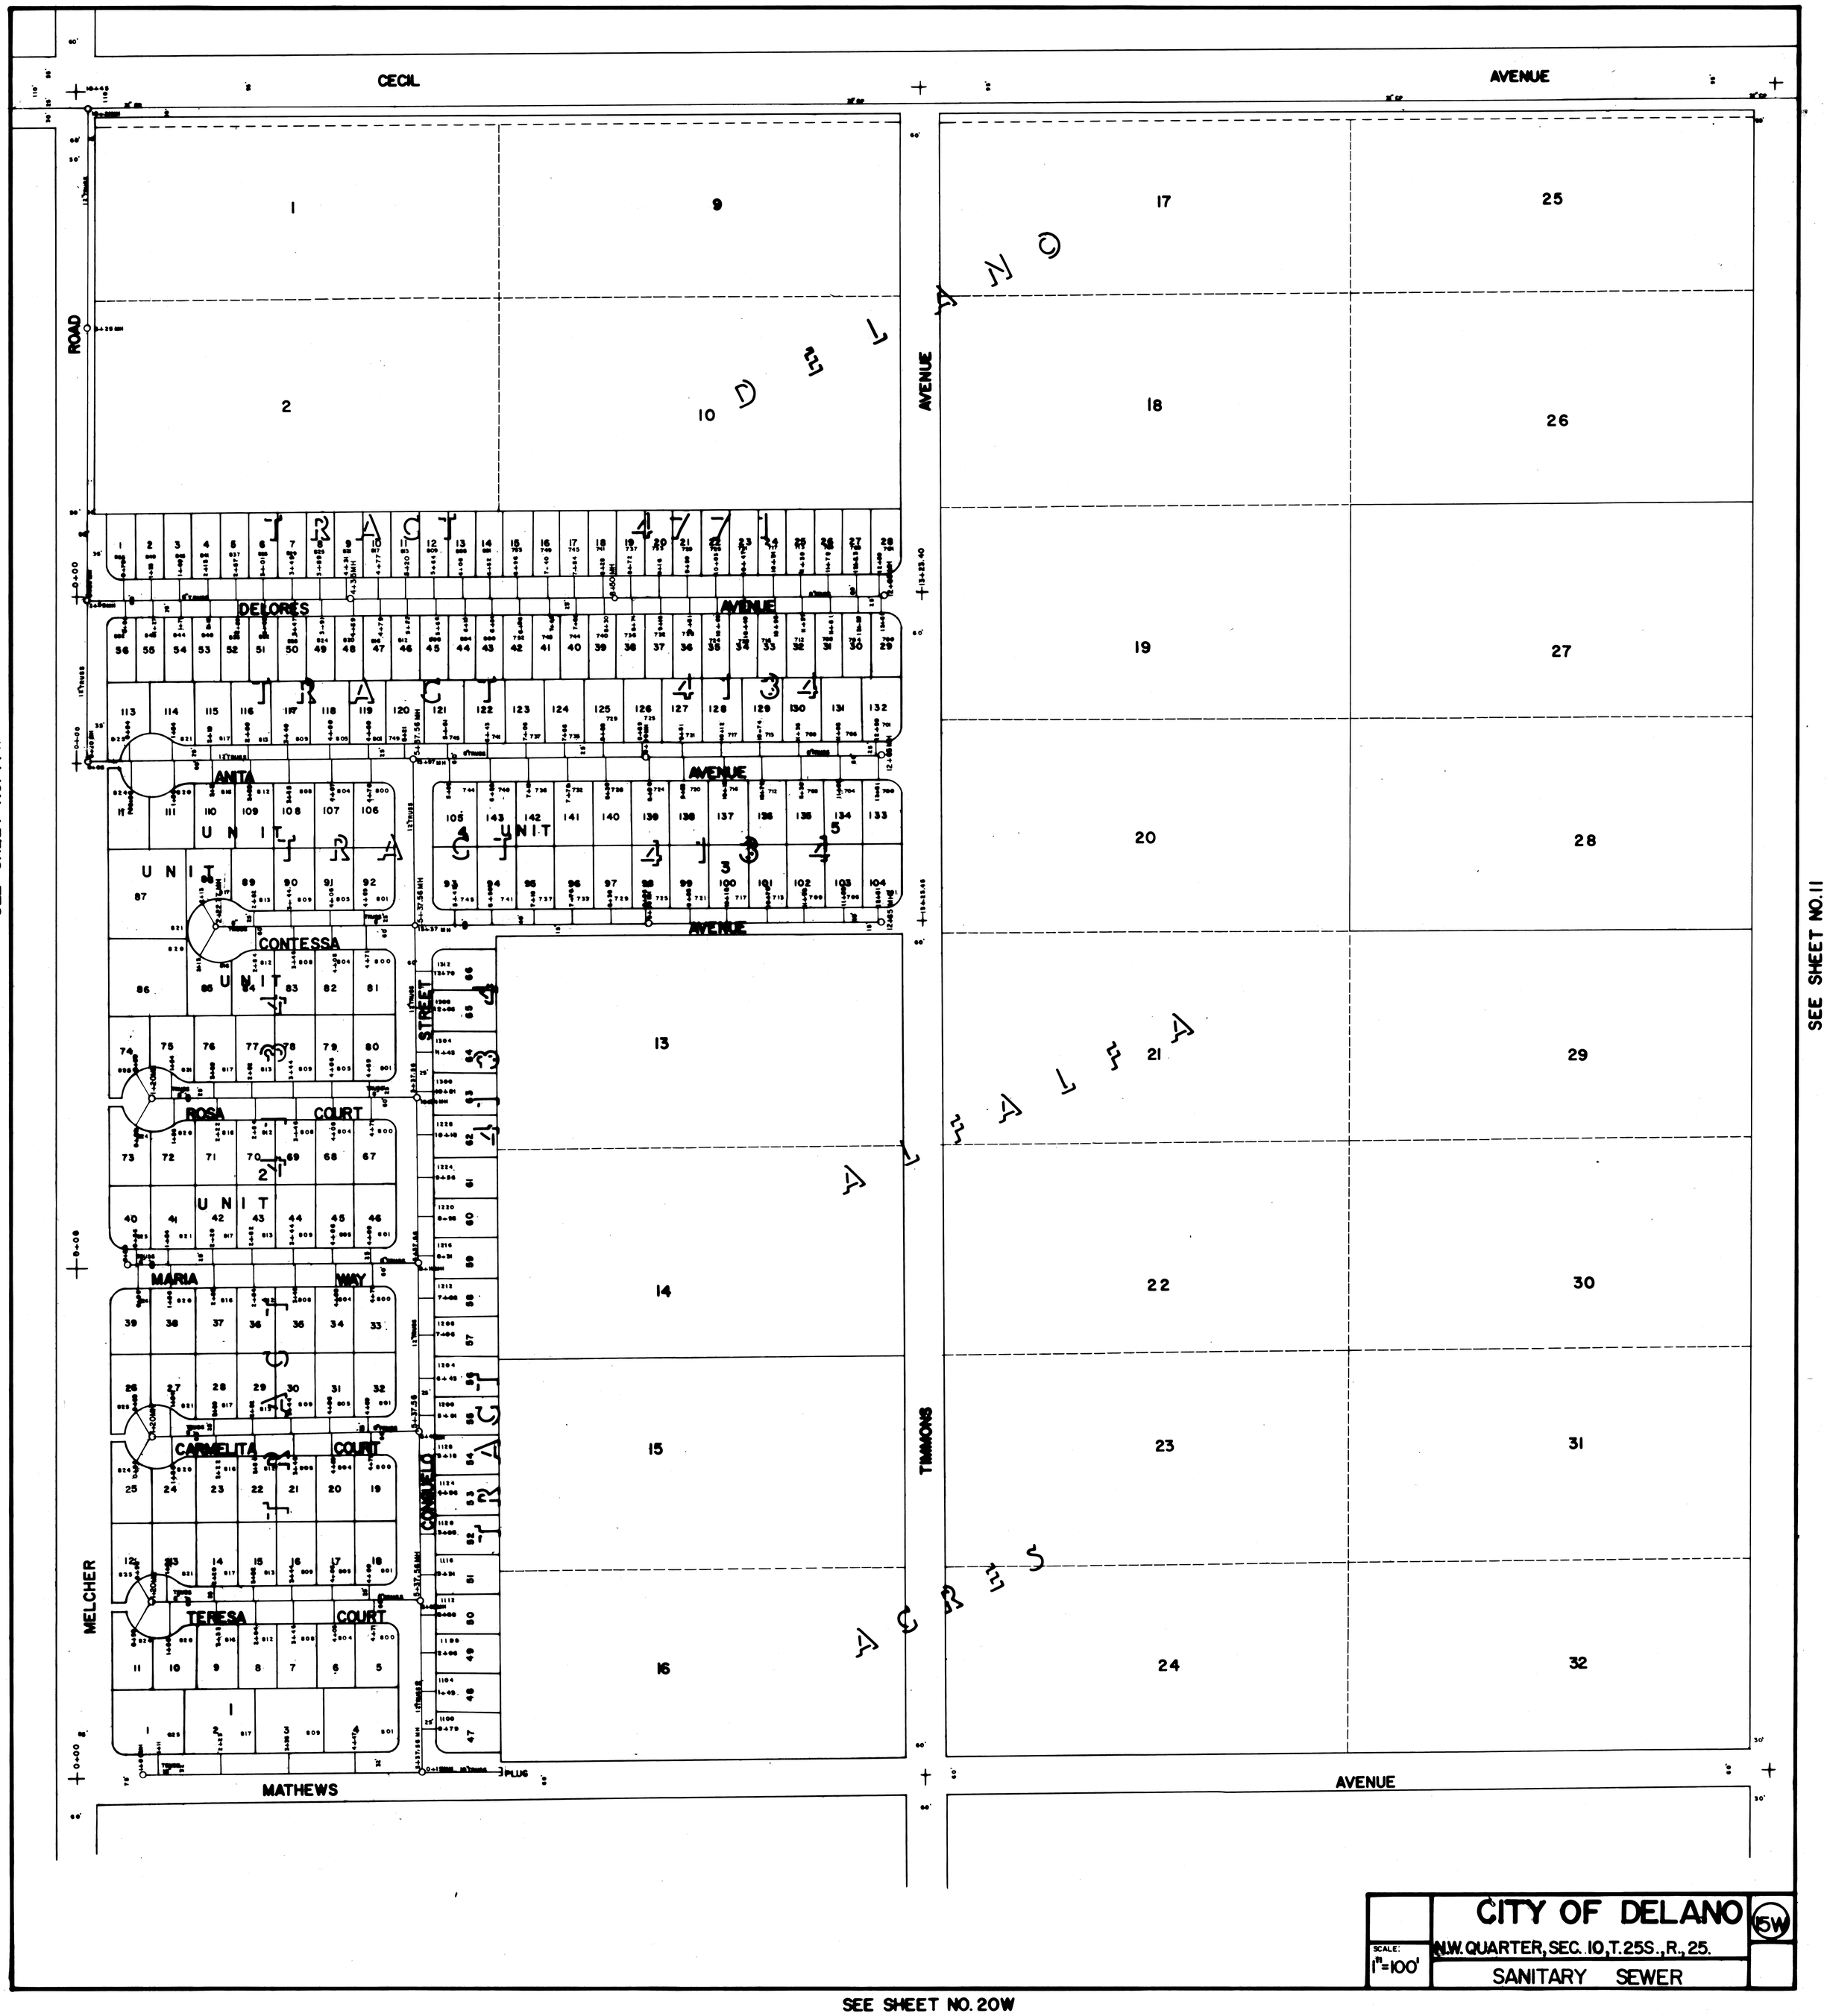

CITY OF DELANO

N.W. QUARTER, SEC. 10, T.25S., R.25.

SANITARY SEWER

SCALE: 1"=100'

5W

SEE SHEET NO. 20W

SEE SHEET NO. 40

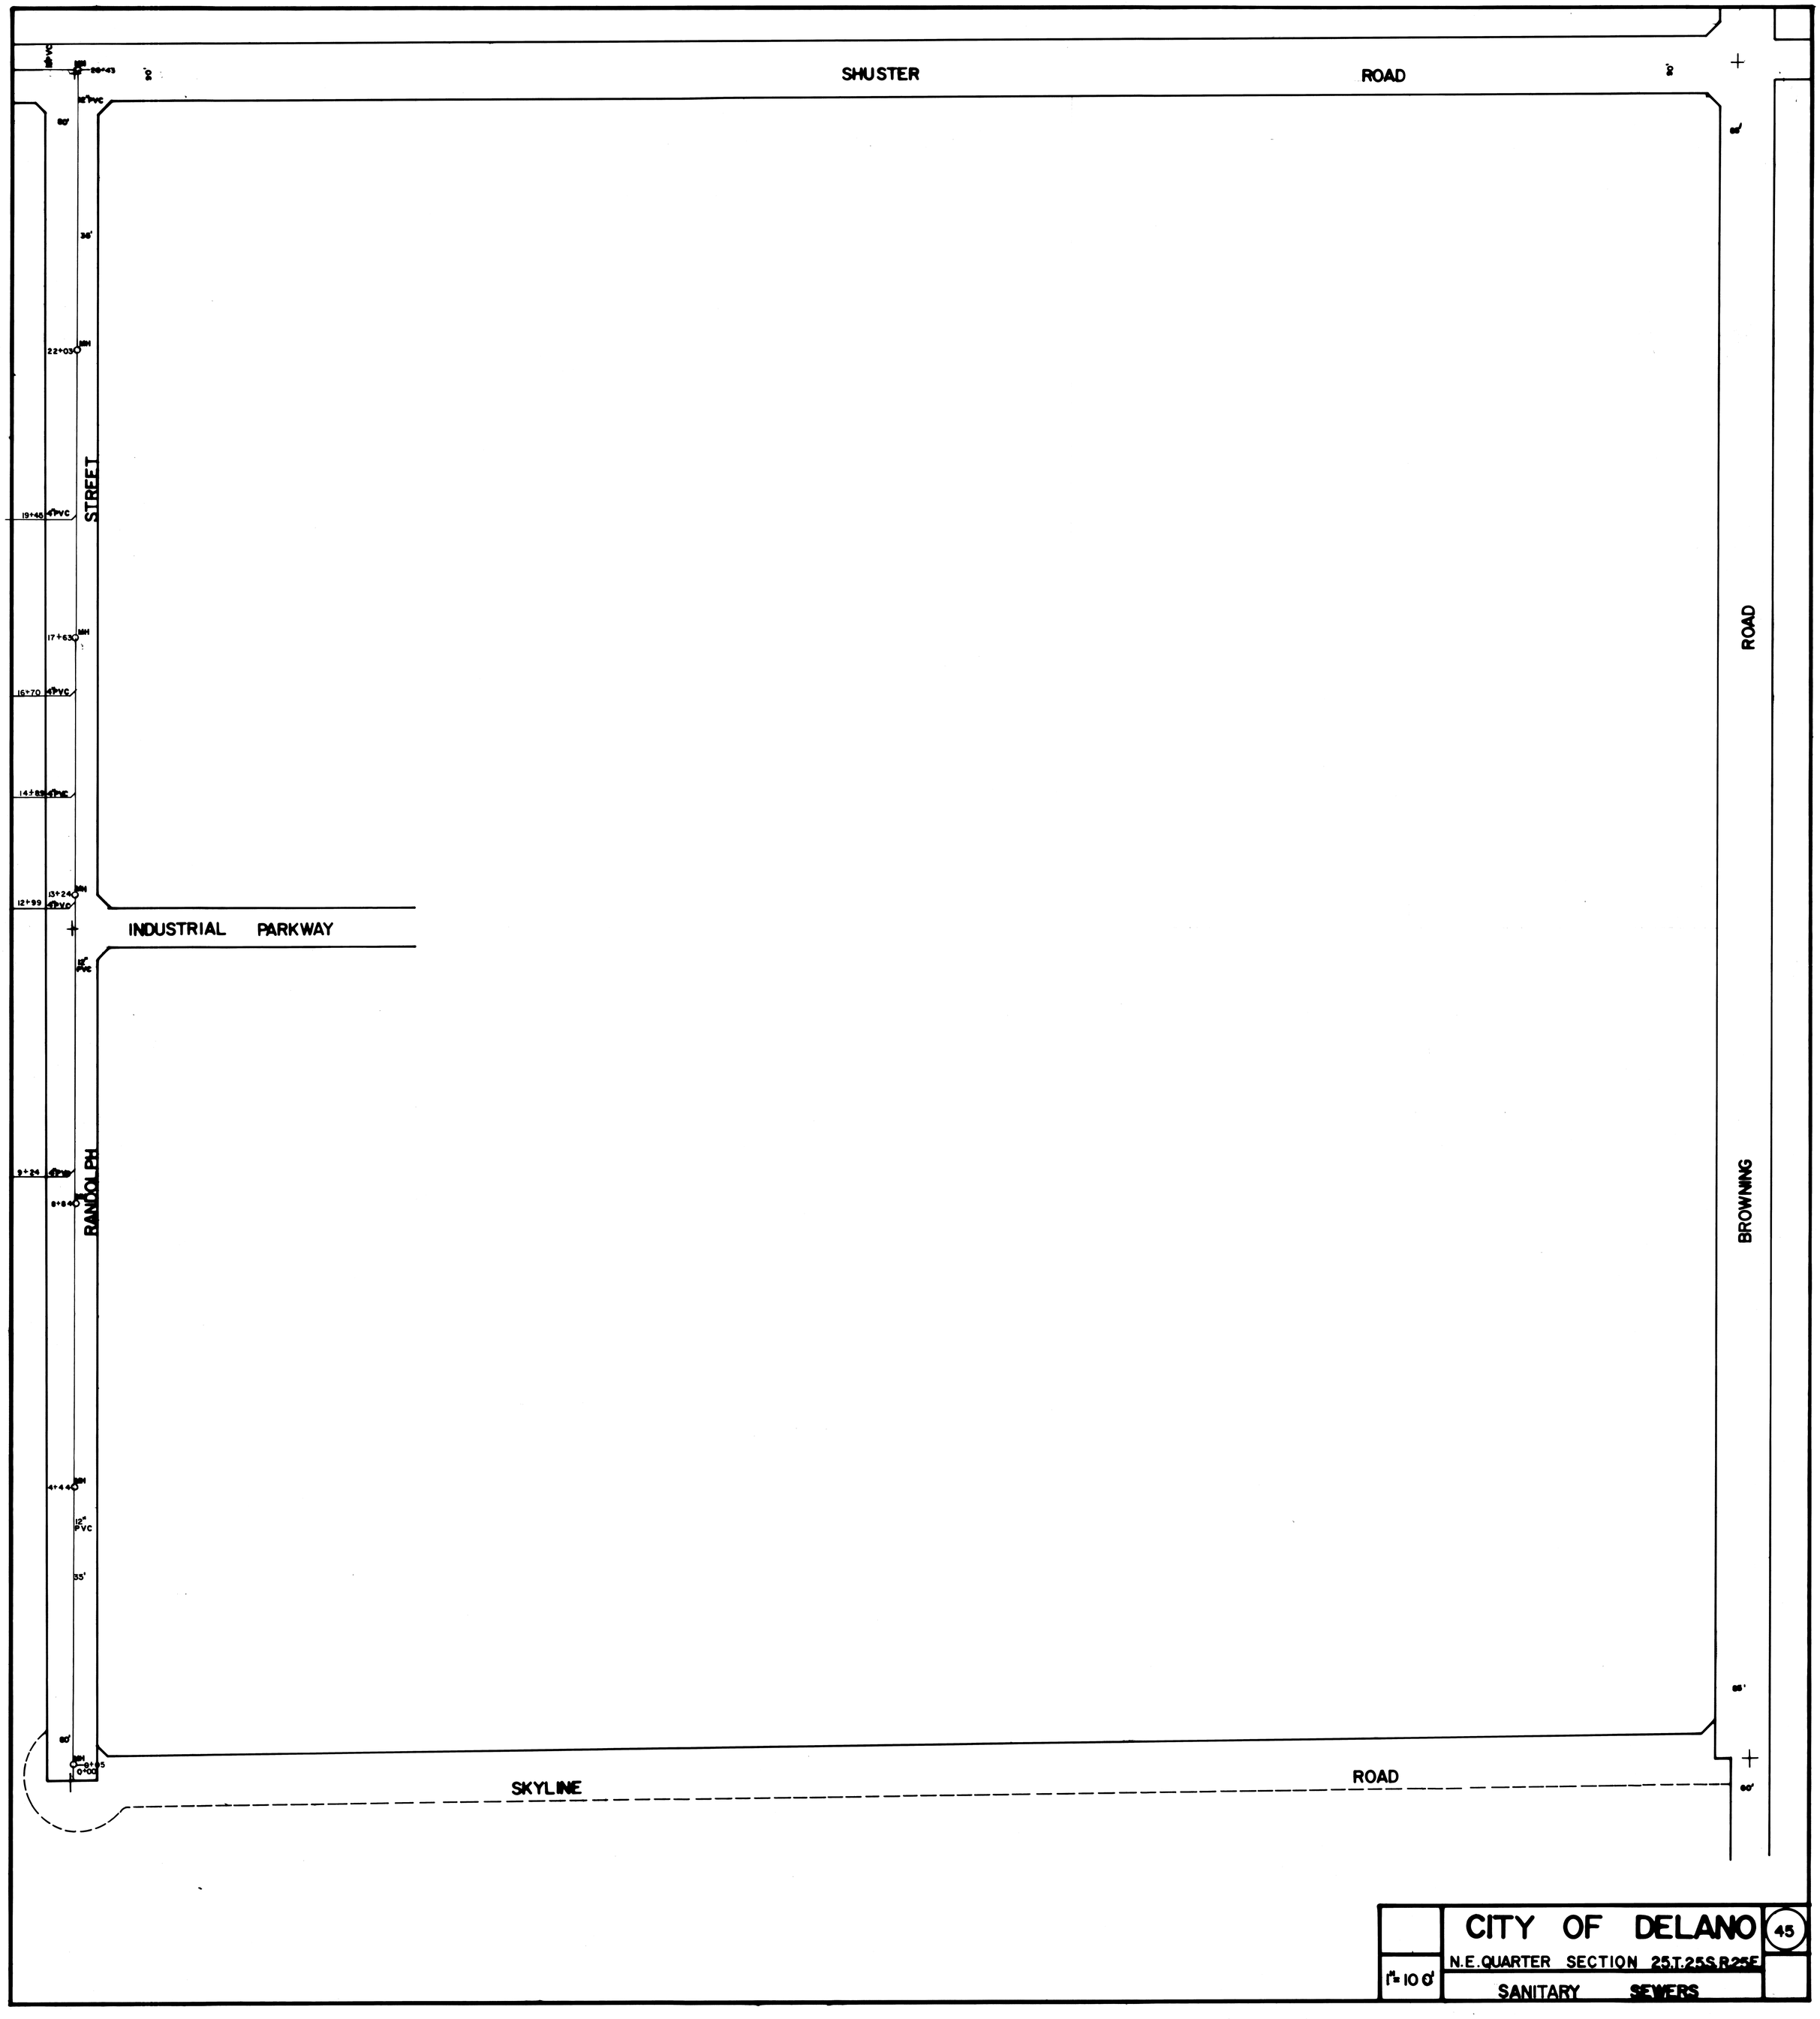

SEE SHEET NO. 39

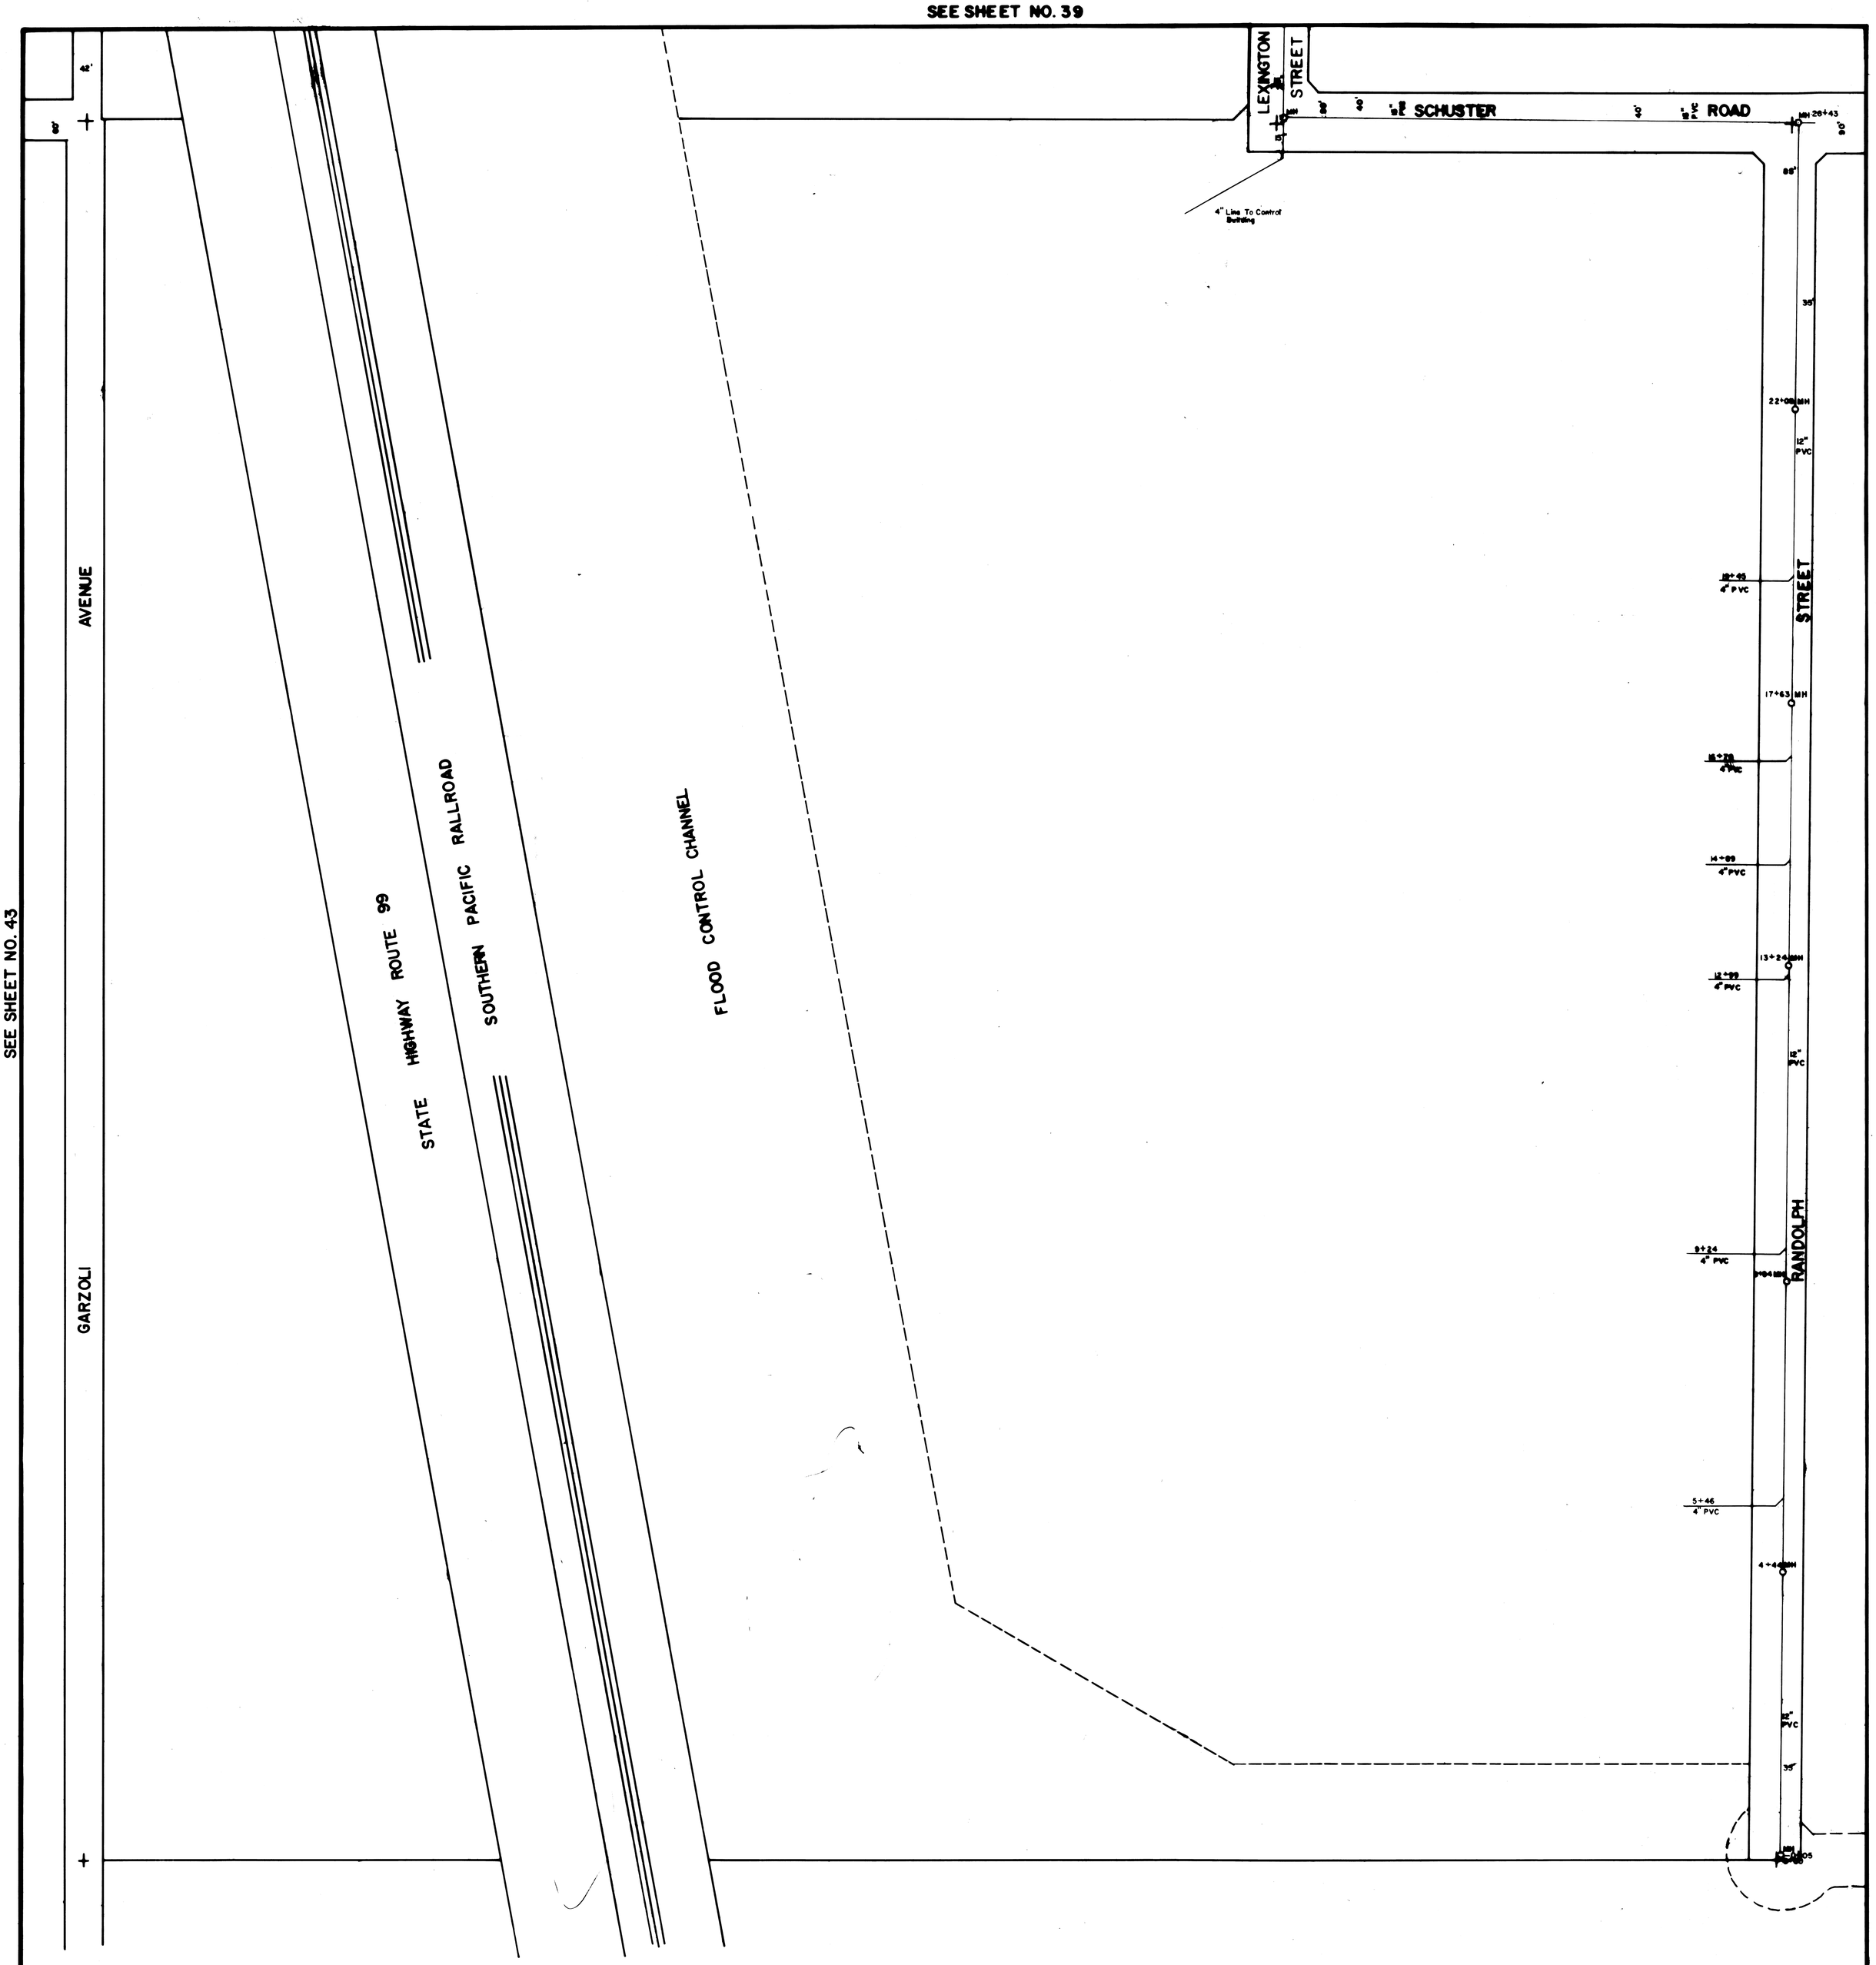

SEE SHEET NO. 43

SEE SHEET NO. 45

CITY OF DELANO

NW QUARTER SECTION 25T 25S R25E

SANITARY SEWERS

SCALE: 1" = 100'

44